
SKILLING, HELLE, CHRISTIANSEN, ROBERTSON — Structural & Civil Engineers

PROJECT: THE WORLD TRADE CENTER | TITLE: FLOOR-PH CONNECTION DETAILS - FL 110 | DATE: 12-14-70

REVISIONS

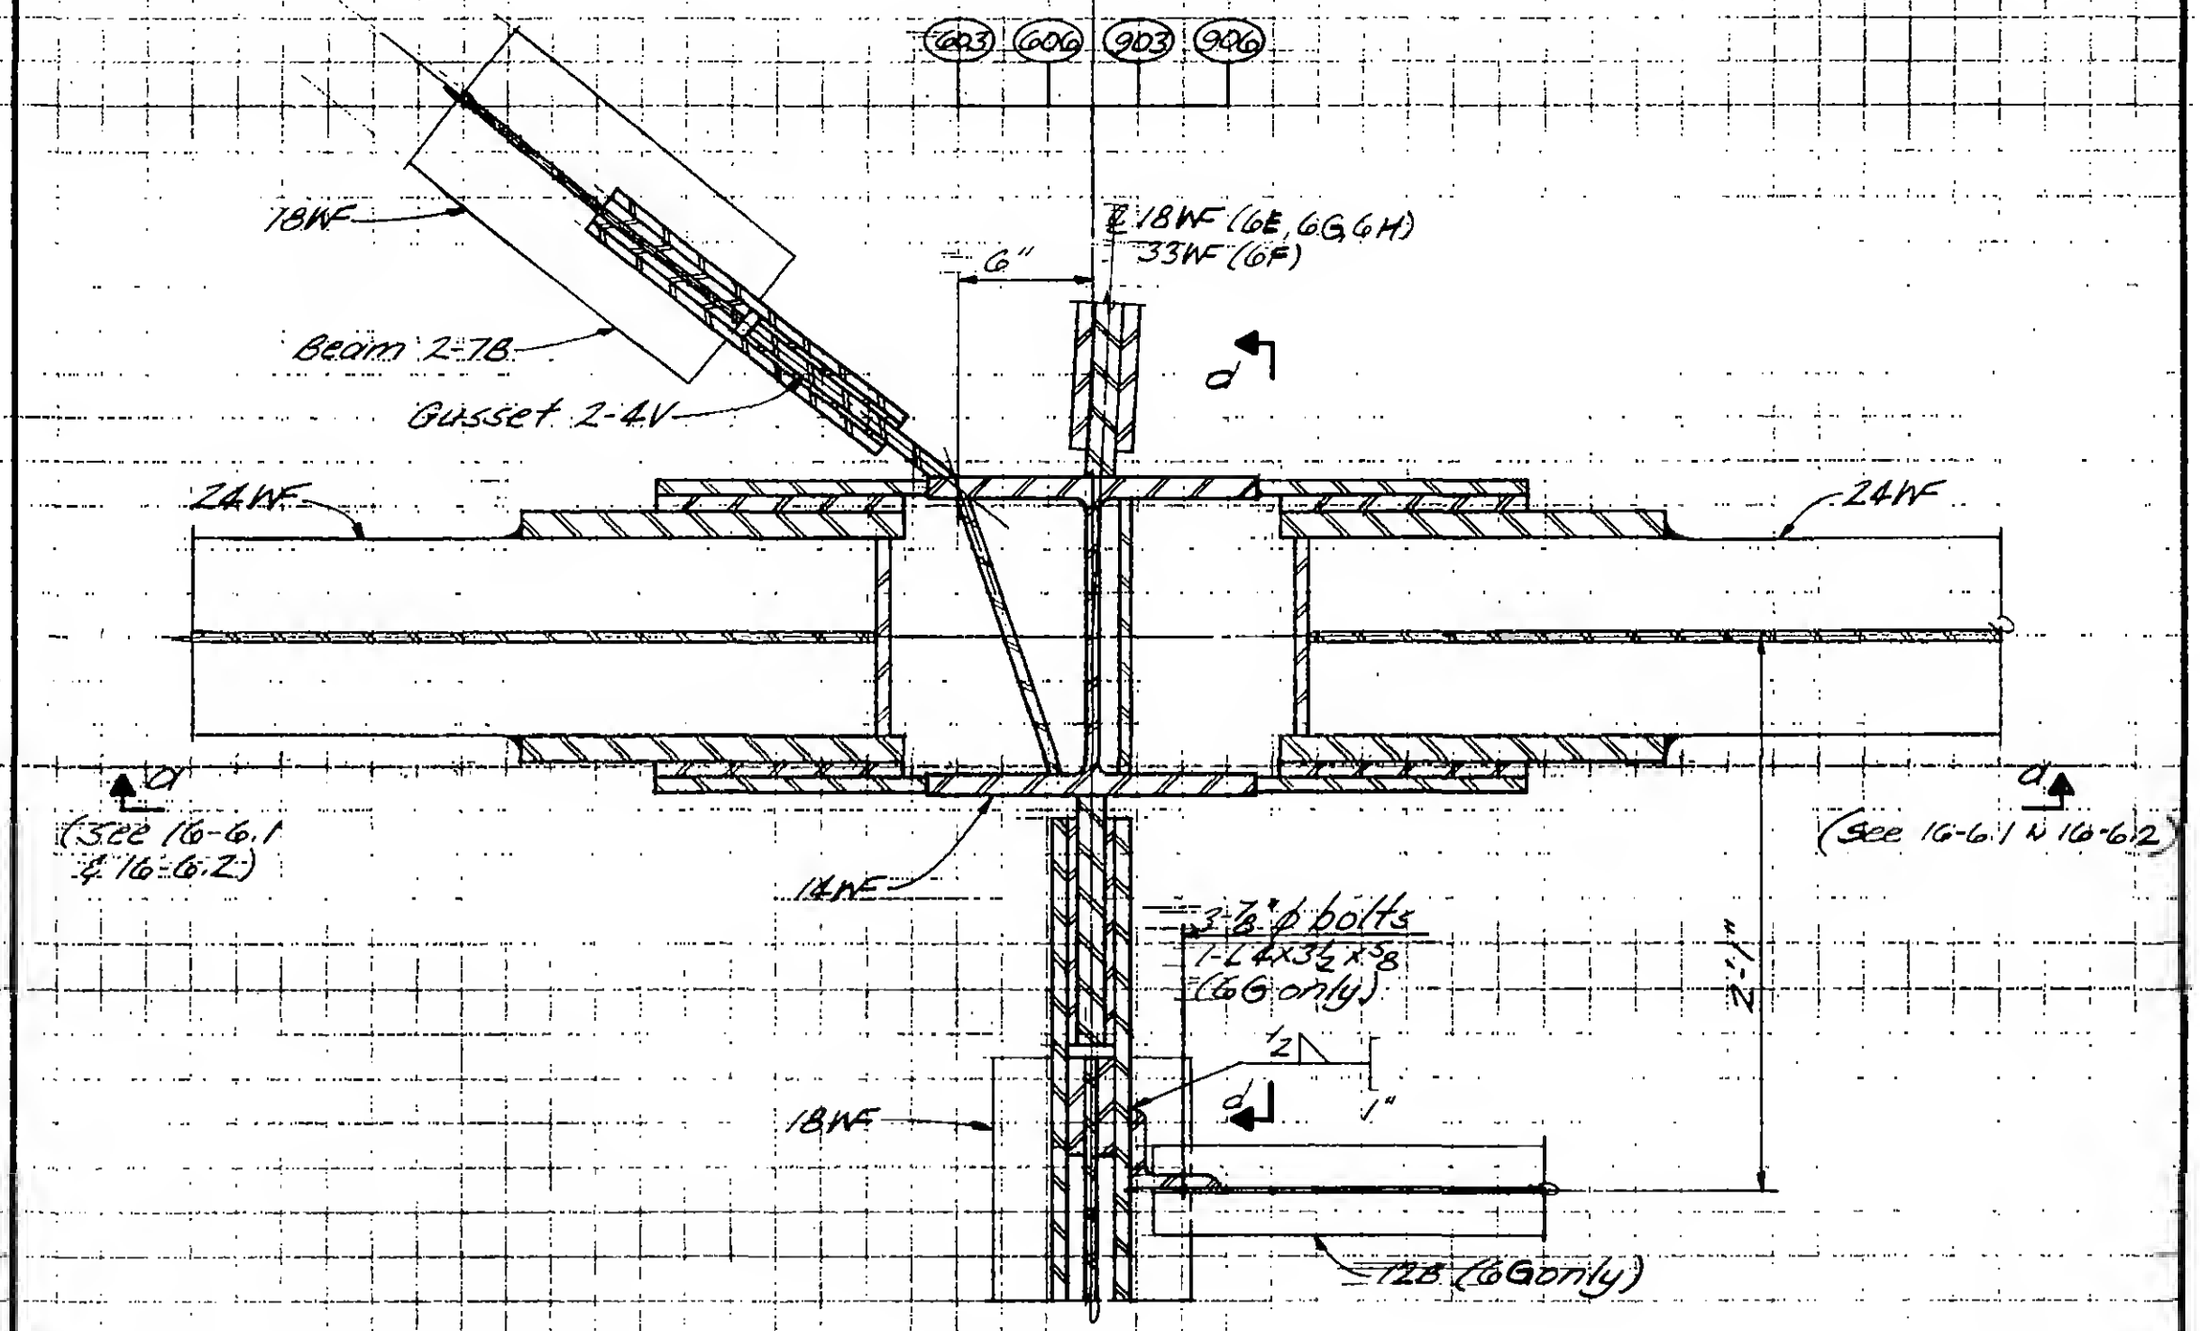

Plan

Detail 16-6.E (Col. 906)
Detail 16-6.F (Col. 903) — Similar and as noted
Detail 16-6.G (Col. 606)
Detail 16-6.H (Col. 603) — As shown

9-B16-6.6

LICENSED PROFESSIONAL ENGINEER
LESLIE E. ROBERTSON
No. 34360
UNIVERSITY OF THE STATE OF NEW YORK

DESIGNED

DRAWN

REVIEWED