
SKILLING, HELLE, CHRISTIANSEN, ROBERTSON — Structural & Civil Engineers

PROJECT: THE WORLD TRADE CENTER | TITLE: FL. 107 RH CONNECTION DETAILS - FL 110 | DATE: 12-14-70

REVISIONS

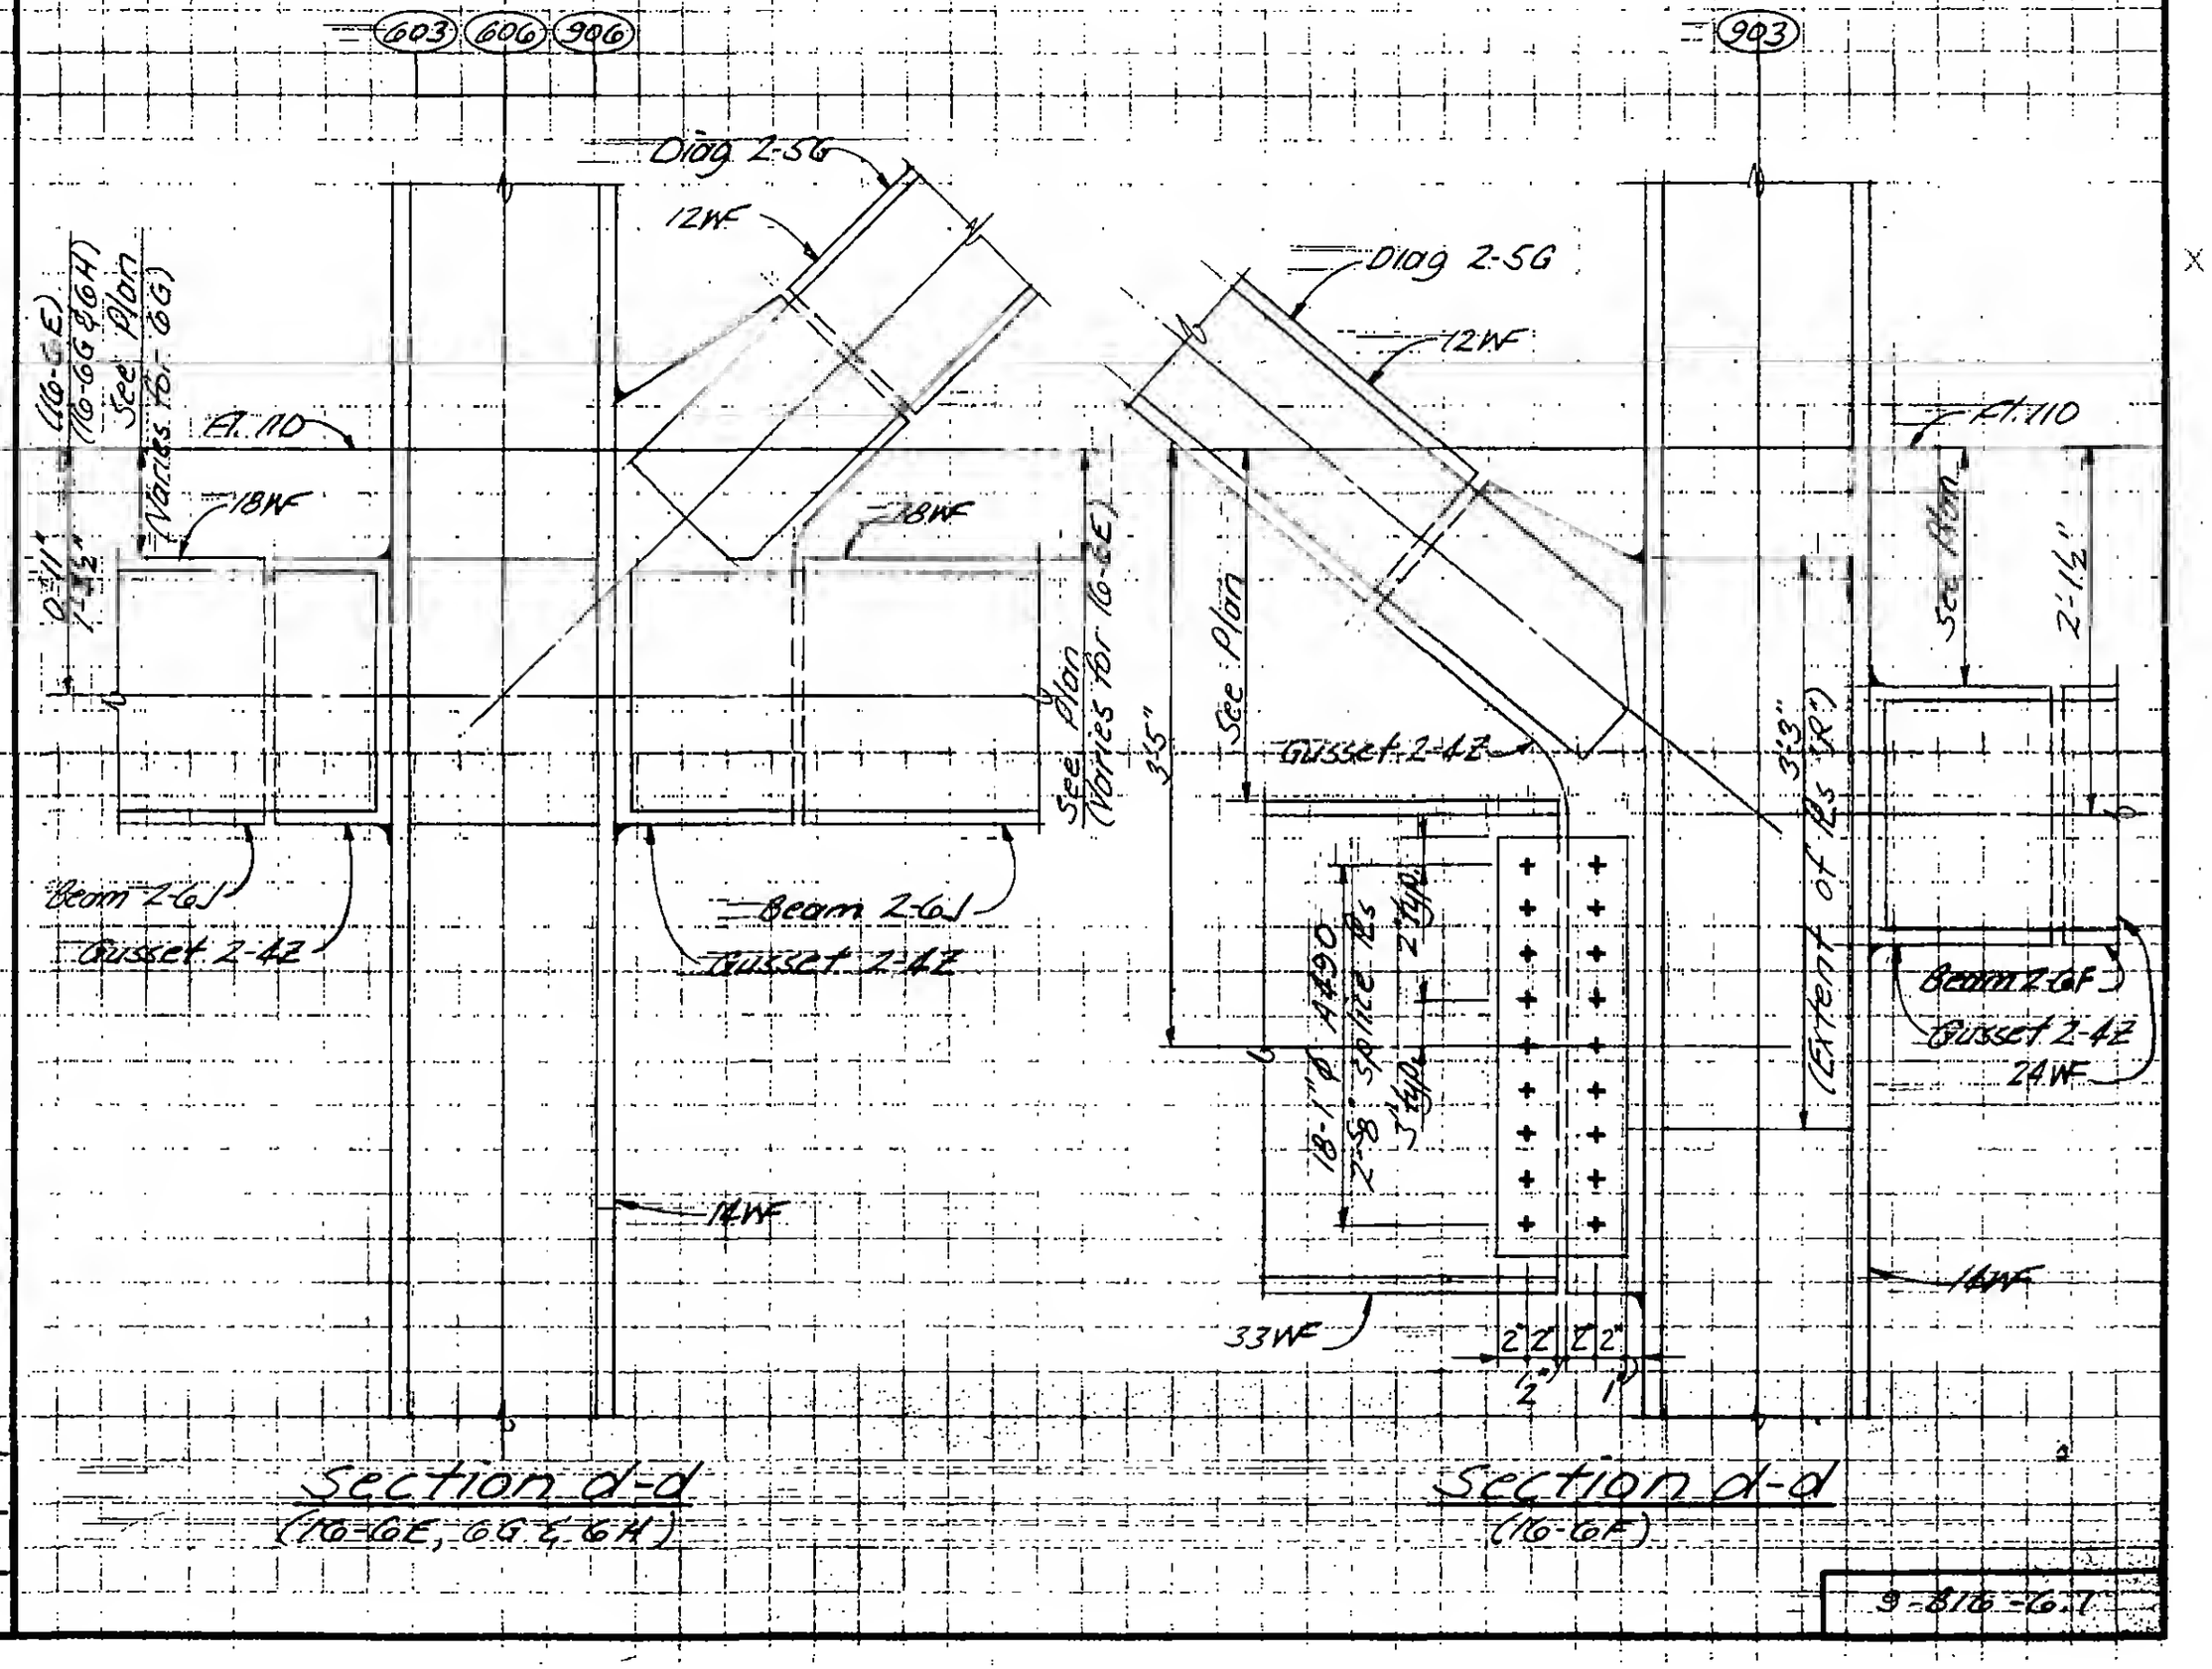

Section d-d
(16-6E, 6G & 6H)

Section d-d
(16-6F)

LICENSED PROFESSIONAL ENGINEER
LESLIE E. ROBERTSON
No. 34360
UNIVERSITY OF THE STATE OF NEW YORK

DESIGNED

DRAWN
J. Adams

REVIEWED

9-816-6.1