SKILLING, HELLE, CHRISTIANSEN, ROBERTSON — Structural & Civil Engineers

PROJECT THE WORLD TRADE CENTER | TITLE FL 107 - PH CONNECTION DETAILS - FL 110 | DATE 4 - 1 - 70

REVISIONS

6-18-70

12-14-70

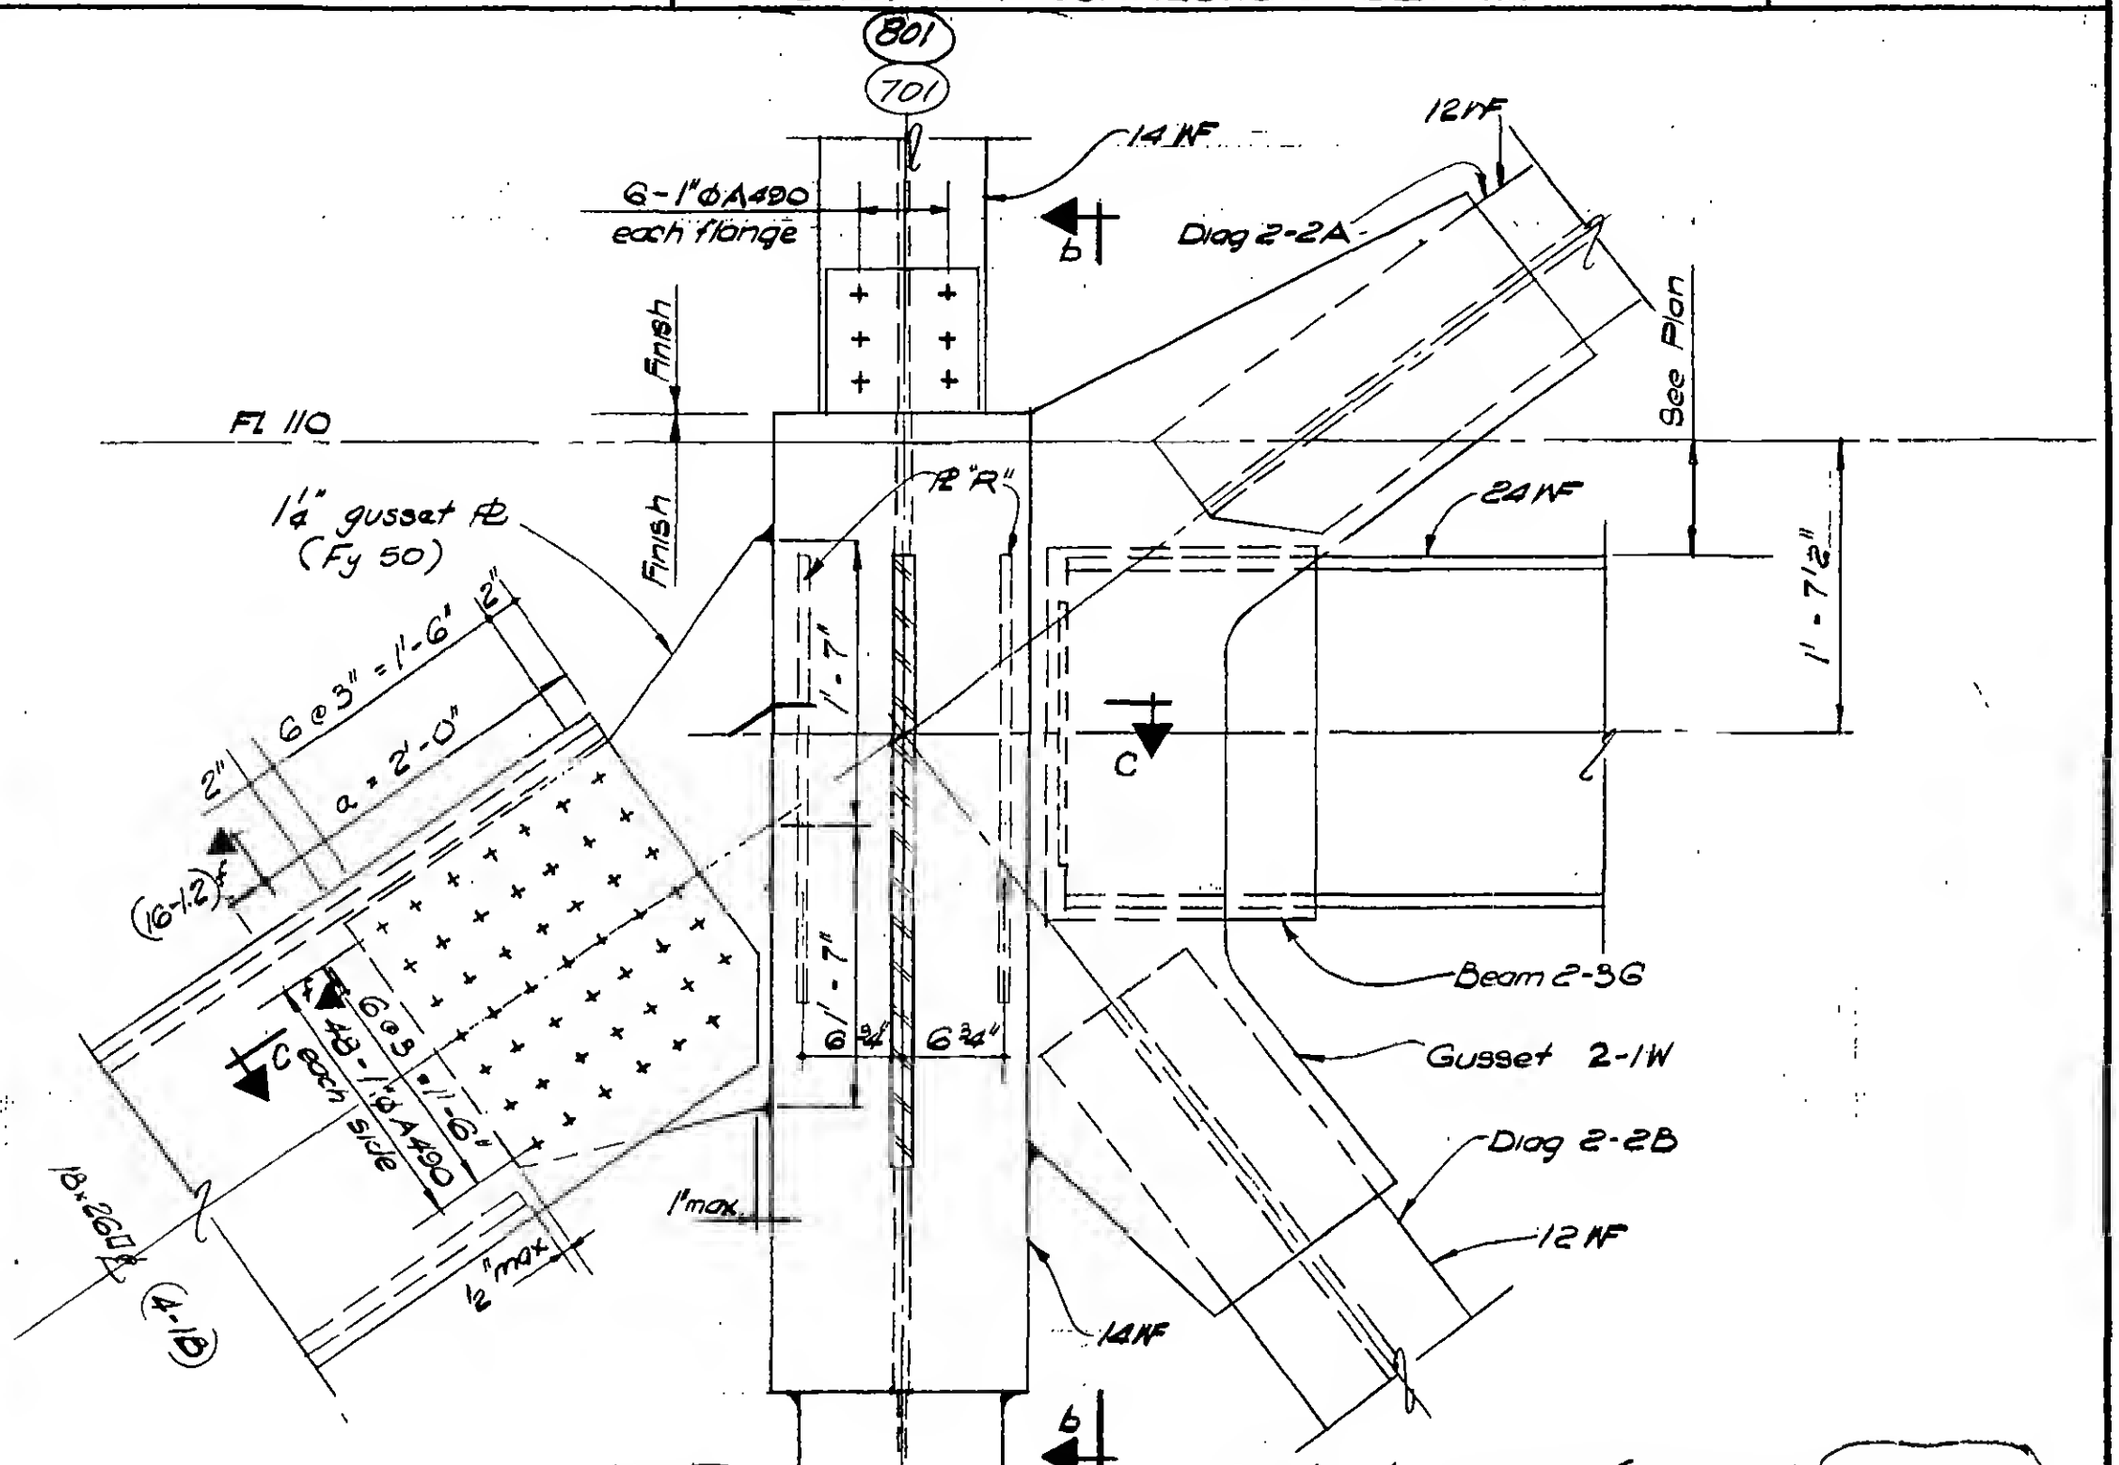

Section a-a

Detail 16-7A (Col. 701) Tower A
Detail 16-7E (Col. 701) Tower B
Detail 16-7C (Col. 801) Tower A
Detail 16-7G (Col. 801) Tower B

LICENSED PROFESSIONAL ENGINEER — LESLIE E. ROBERTSON — No. 34360 — UNIVERSITY OF THE STATE OF NEW YORK

DESIGNED H. Vox

DRAWN W. Clarke

REVIEWED E. Drakos

9 - AB16 - 7.1