SKILLING, HELLE, CHRISTIANSEN, ROBERTSON — Structural & Civil Engineers

PROJECT: THE WORLD TRADE CENTER

TITLE: FL 107 - PH CONNECTION DETAILS - FL 110

DATE: 4-1-70

REVISIONS
6-18-70
12-14-70

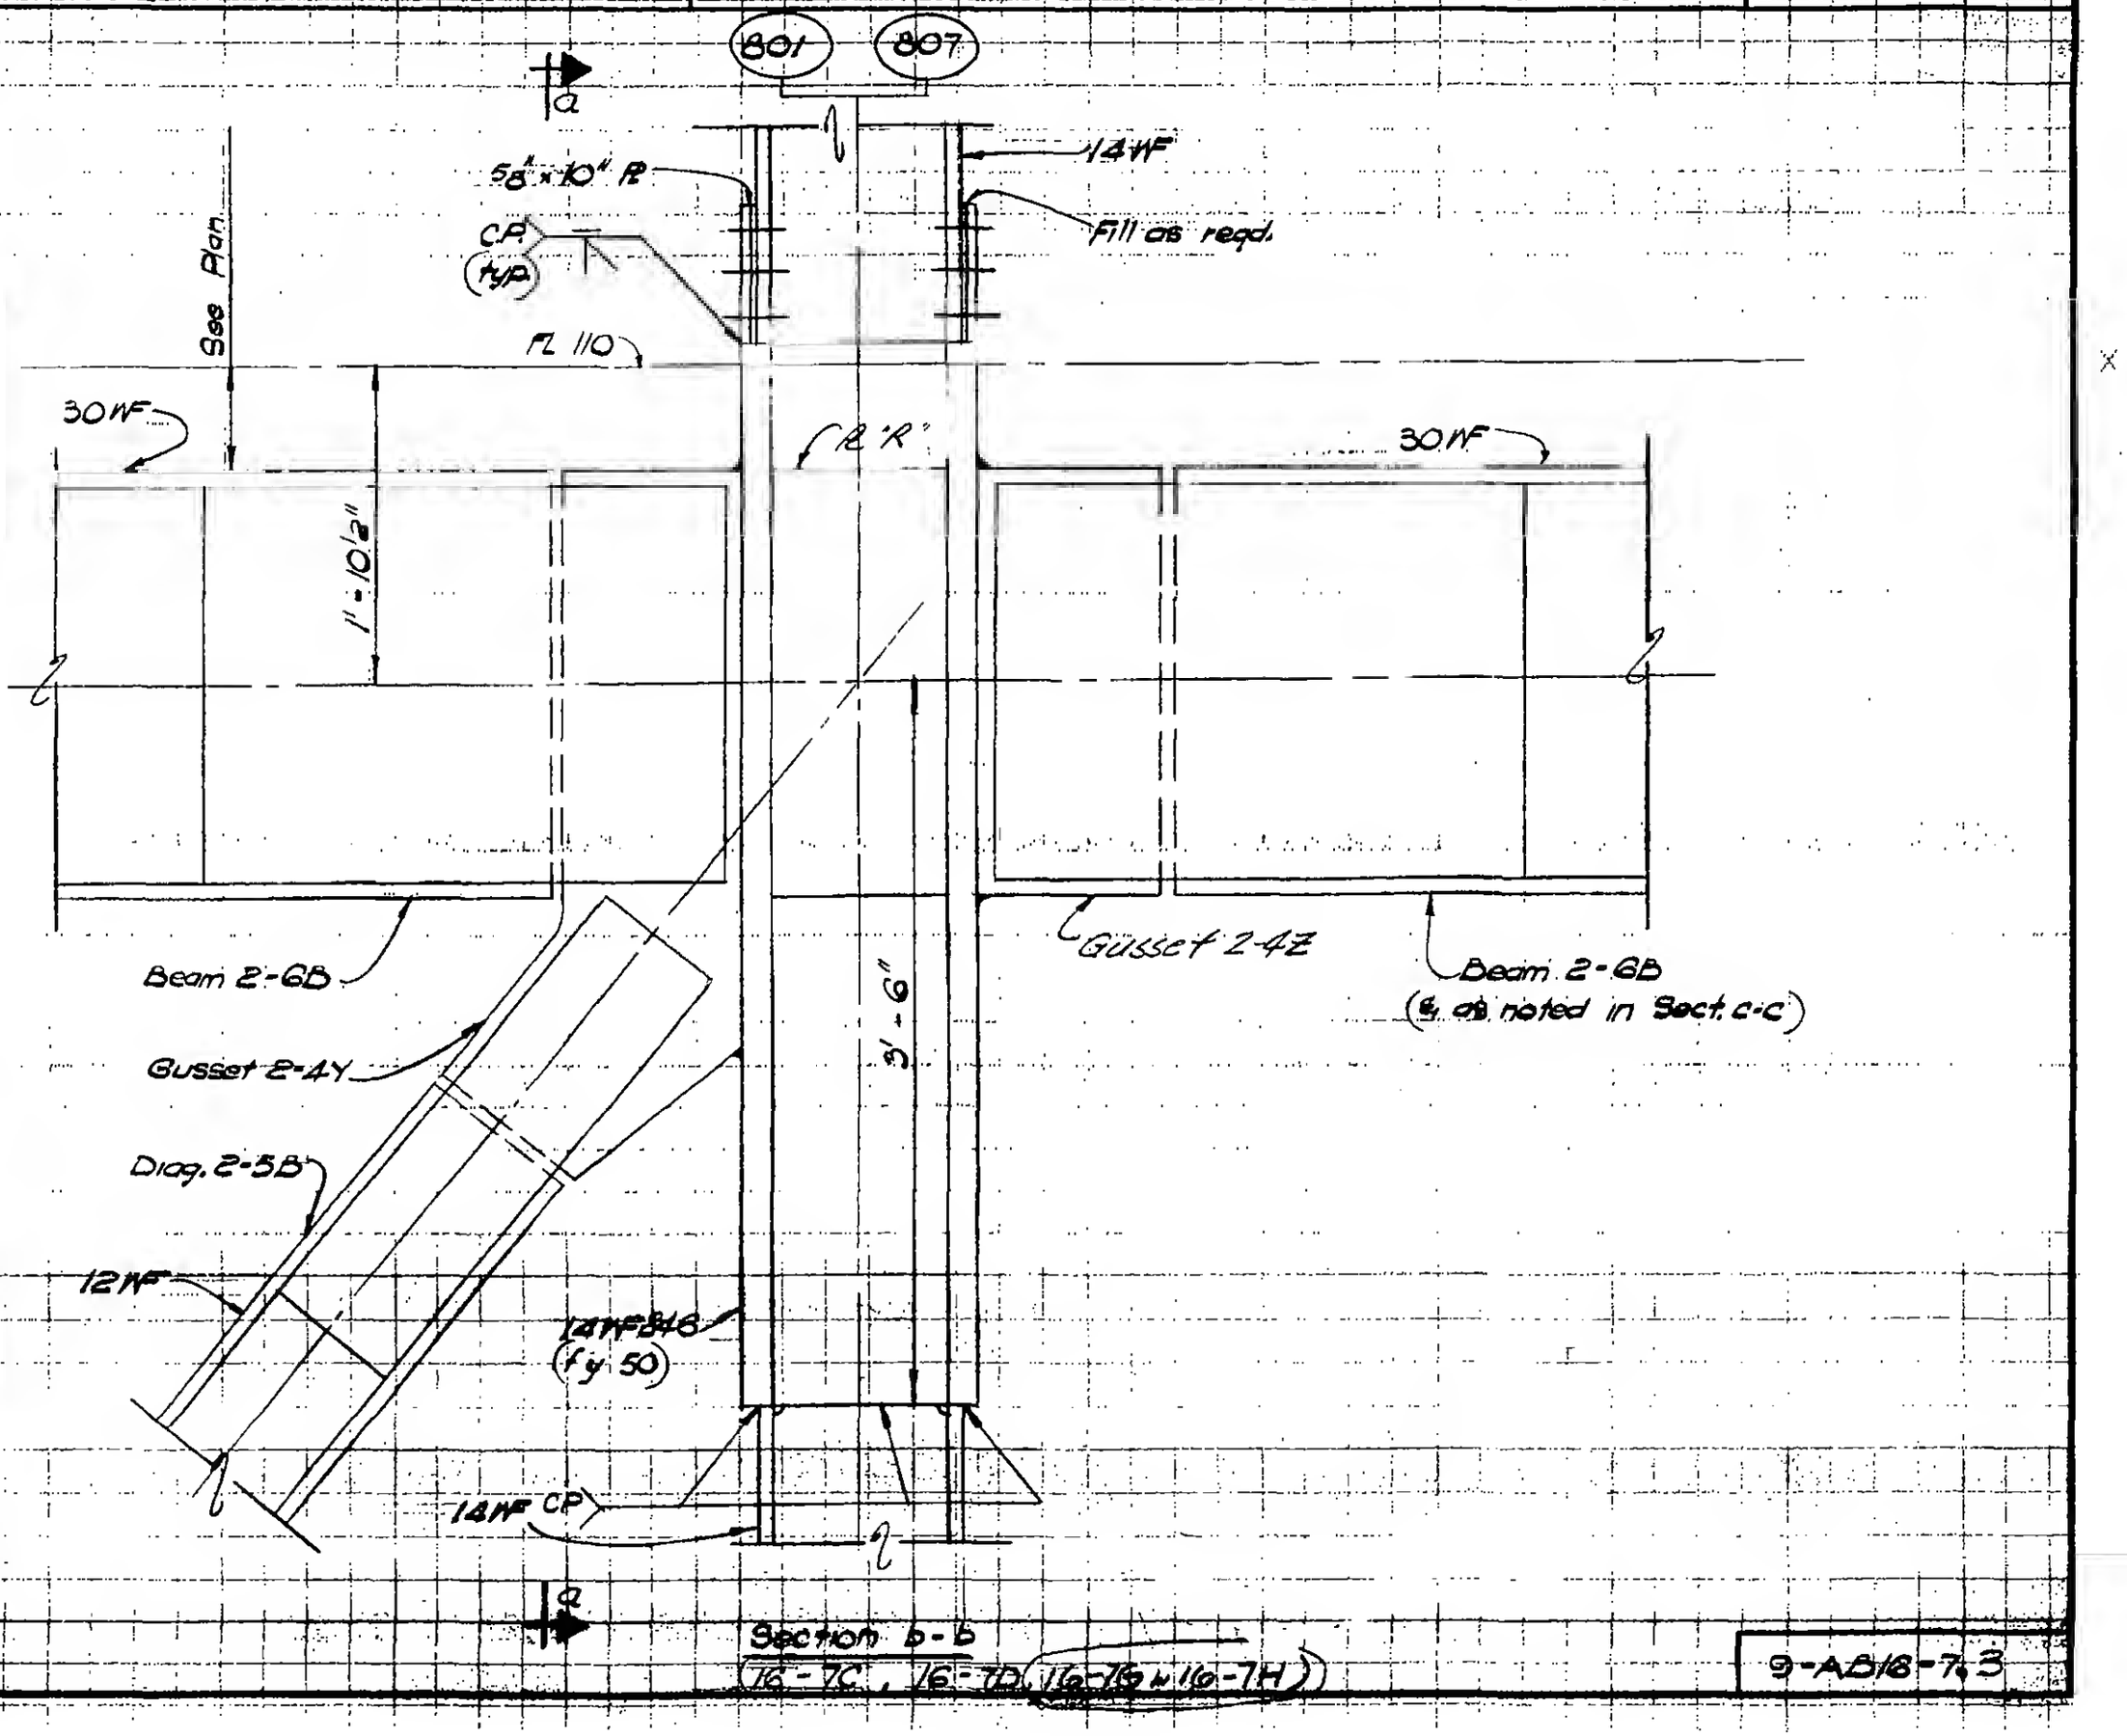

LICENSED PROFESSIONAL ENGINEER — LESLIE E. ROBERTSON — No. 34660 — UNIVERSITY OF THE STATE OF NEW YORK

DESIGNED: E. Lost
DRAWN: W. Clarke
REVIEWED: E. Dracos

9-AB18-7.3