
SKILLING, HELLE, CHRISTIANSEN, ROBERTSON — Structural & Civil Engineers

PROJECT: THE WORLD TRADE CENTER | TITLE: FL 107 - PH CONNECTION DETAILS - FL 110 | DATE: 4-1-70

REVISIONS
- 6/18/70
- 12/14/70

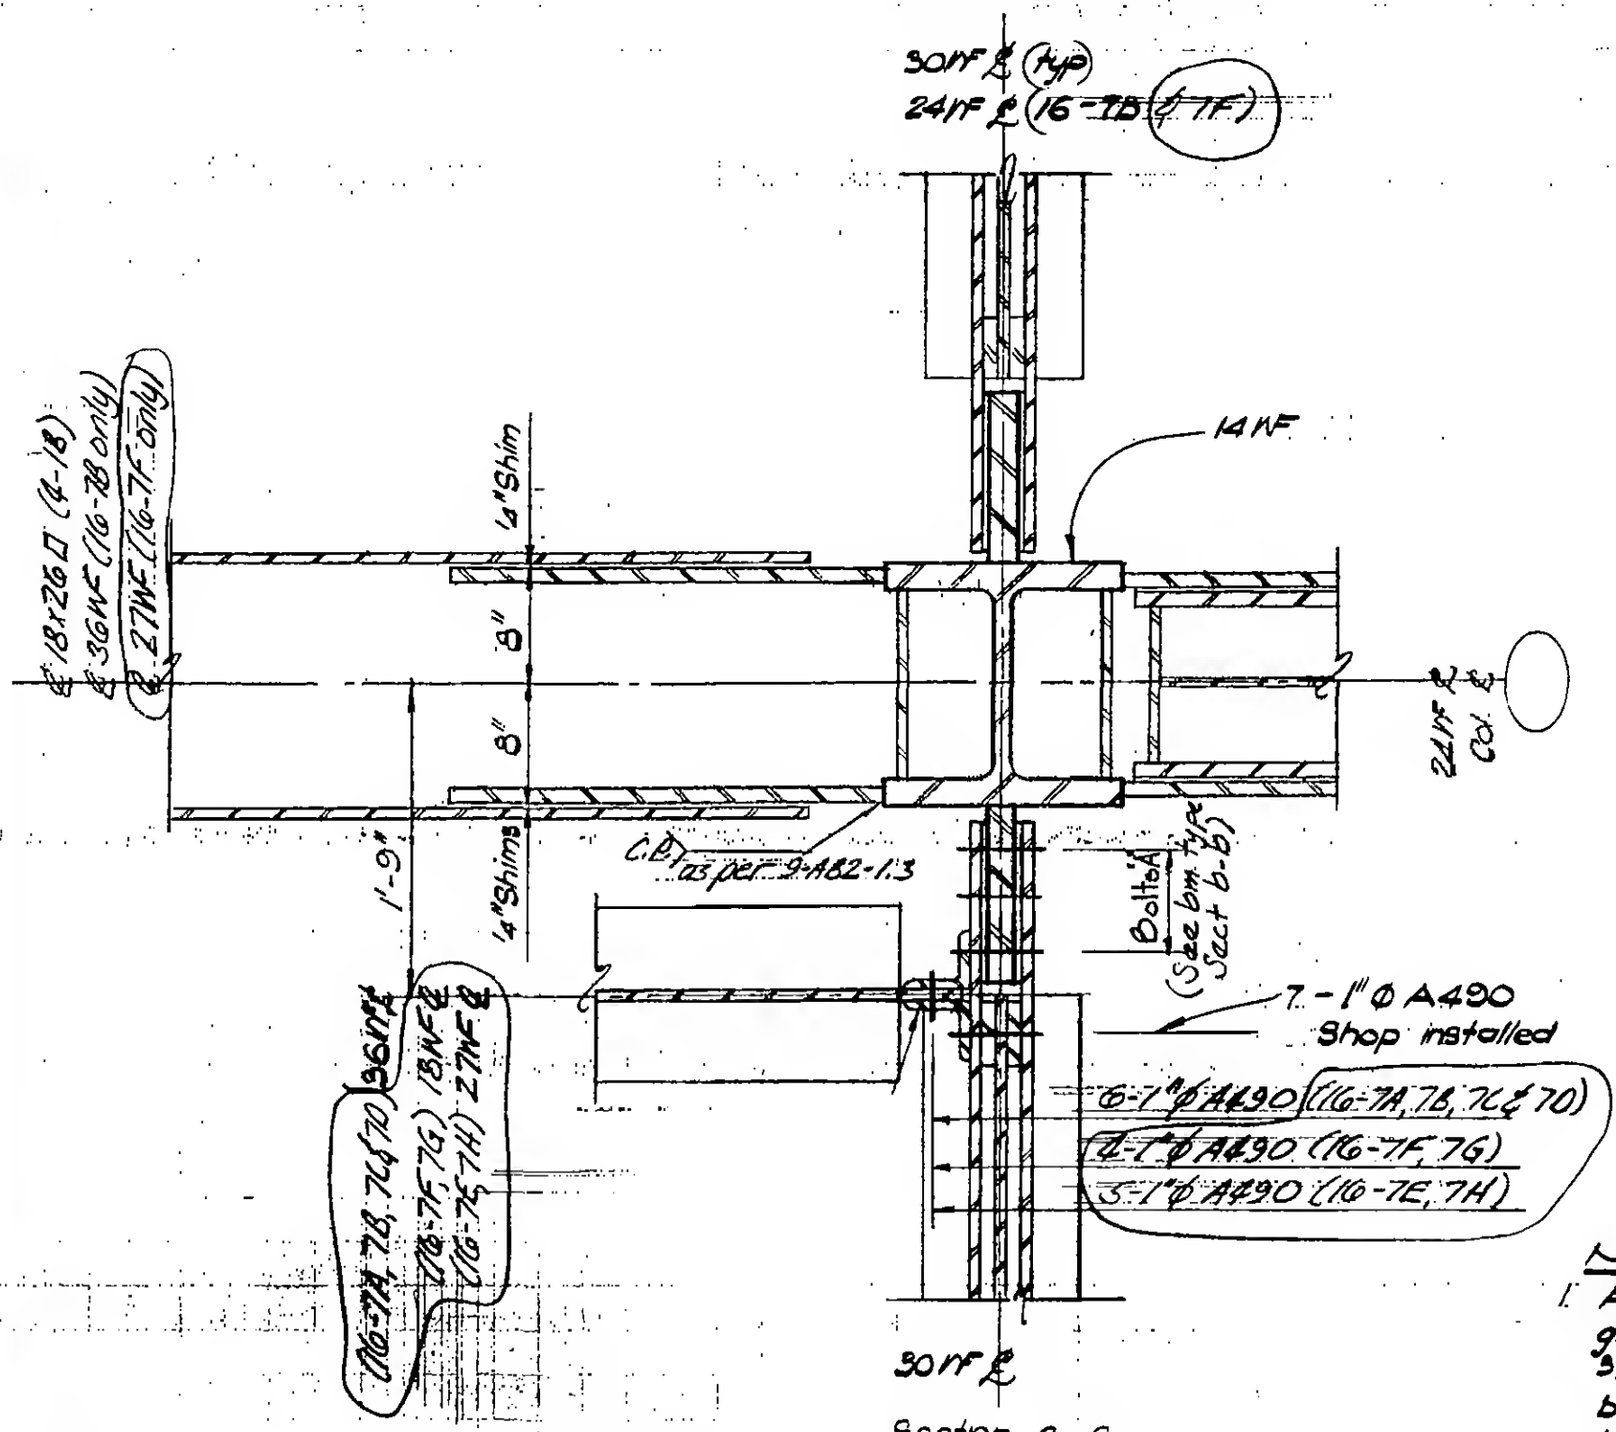

Section C-C

16-7A,	16-7E	as shown
16-7B,	16-7F	similar & as noted
16-7C,	16-7G	
16-7D,	16-7H	

Notes:
1. All Rs designated as gussets shall have holes 3/16" larger than nominal bolt diameter, all other holes shall be 1/16" larger.

LICENSED PROFESSIONAL ENGINEER — LESLIE E. ROBERTSON — No. 54360 — UNIVERSITY OF THE STATE OF NEW YORK

DESIGNED: D. Gross
DRAWN: N. Clarke
REVIEWED: E. Droscos

2-AB16-7.4