
SKILLING, HELLE, CHRISTIANSEN, ROBERTSON — Structural & Civil Engineers

PROJECT: THE WORLD TRADE CENTER | TITLE: FL 107 PH CONNECTION DETAILS - FL 110 | DATE: 4-1-70

REVISIONS
6/16/70
12/14/70

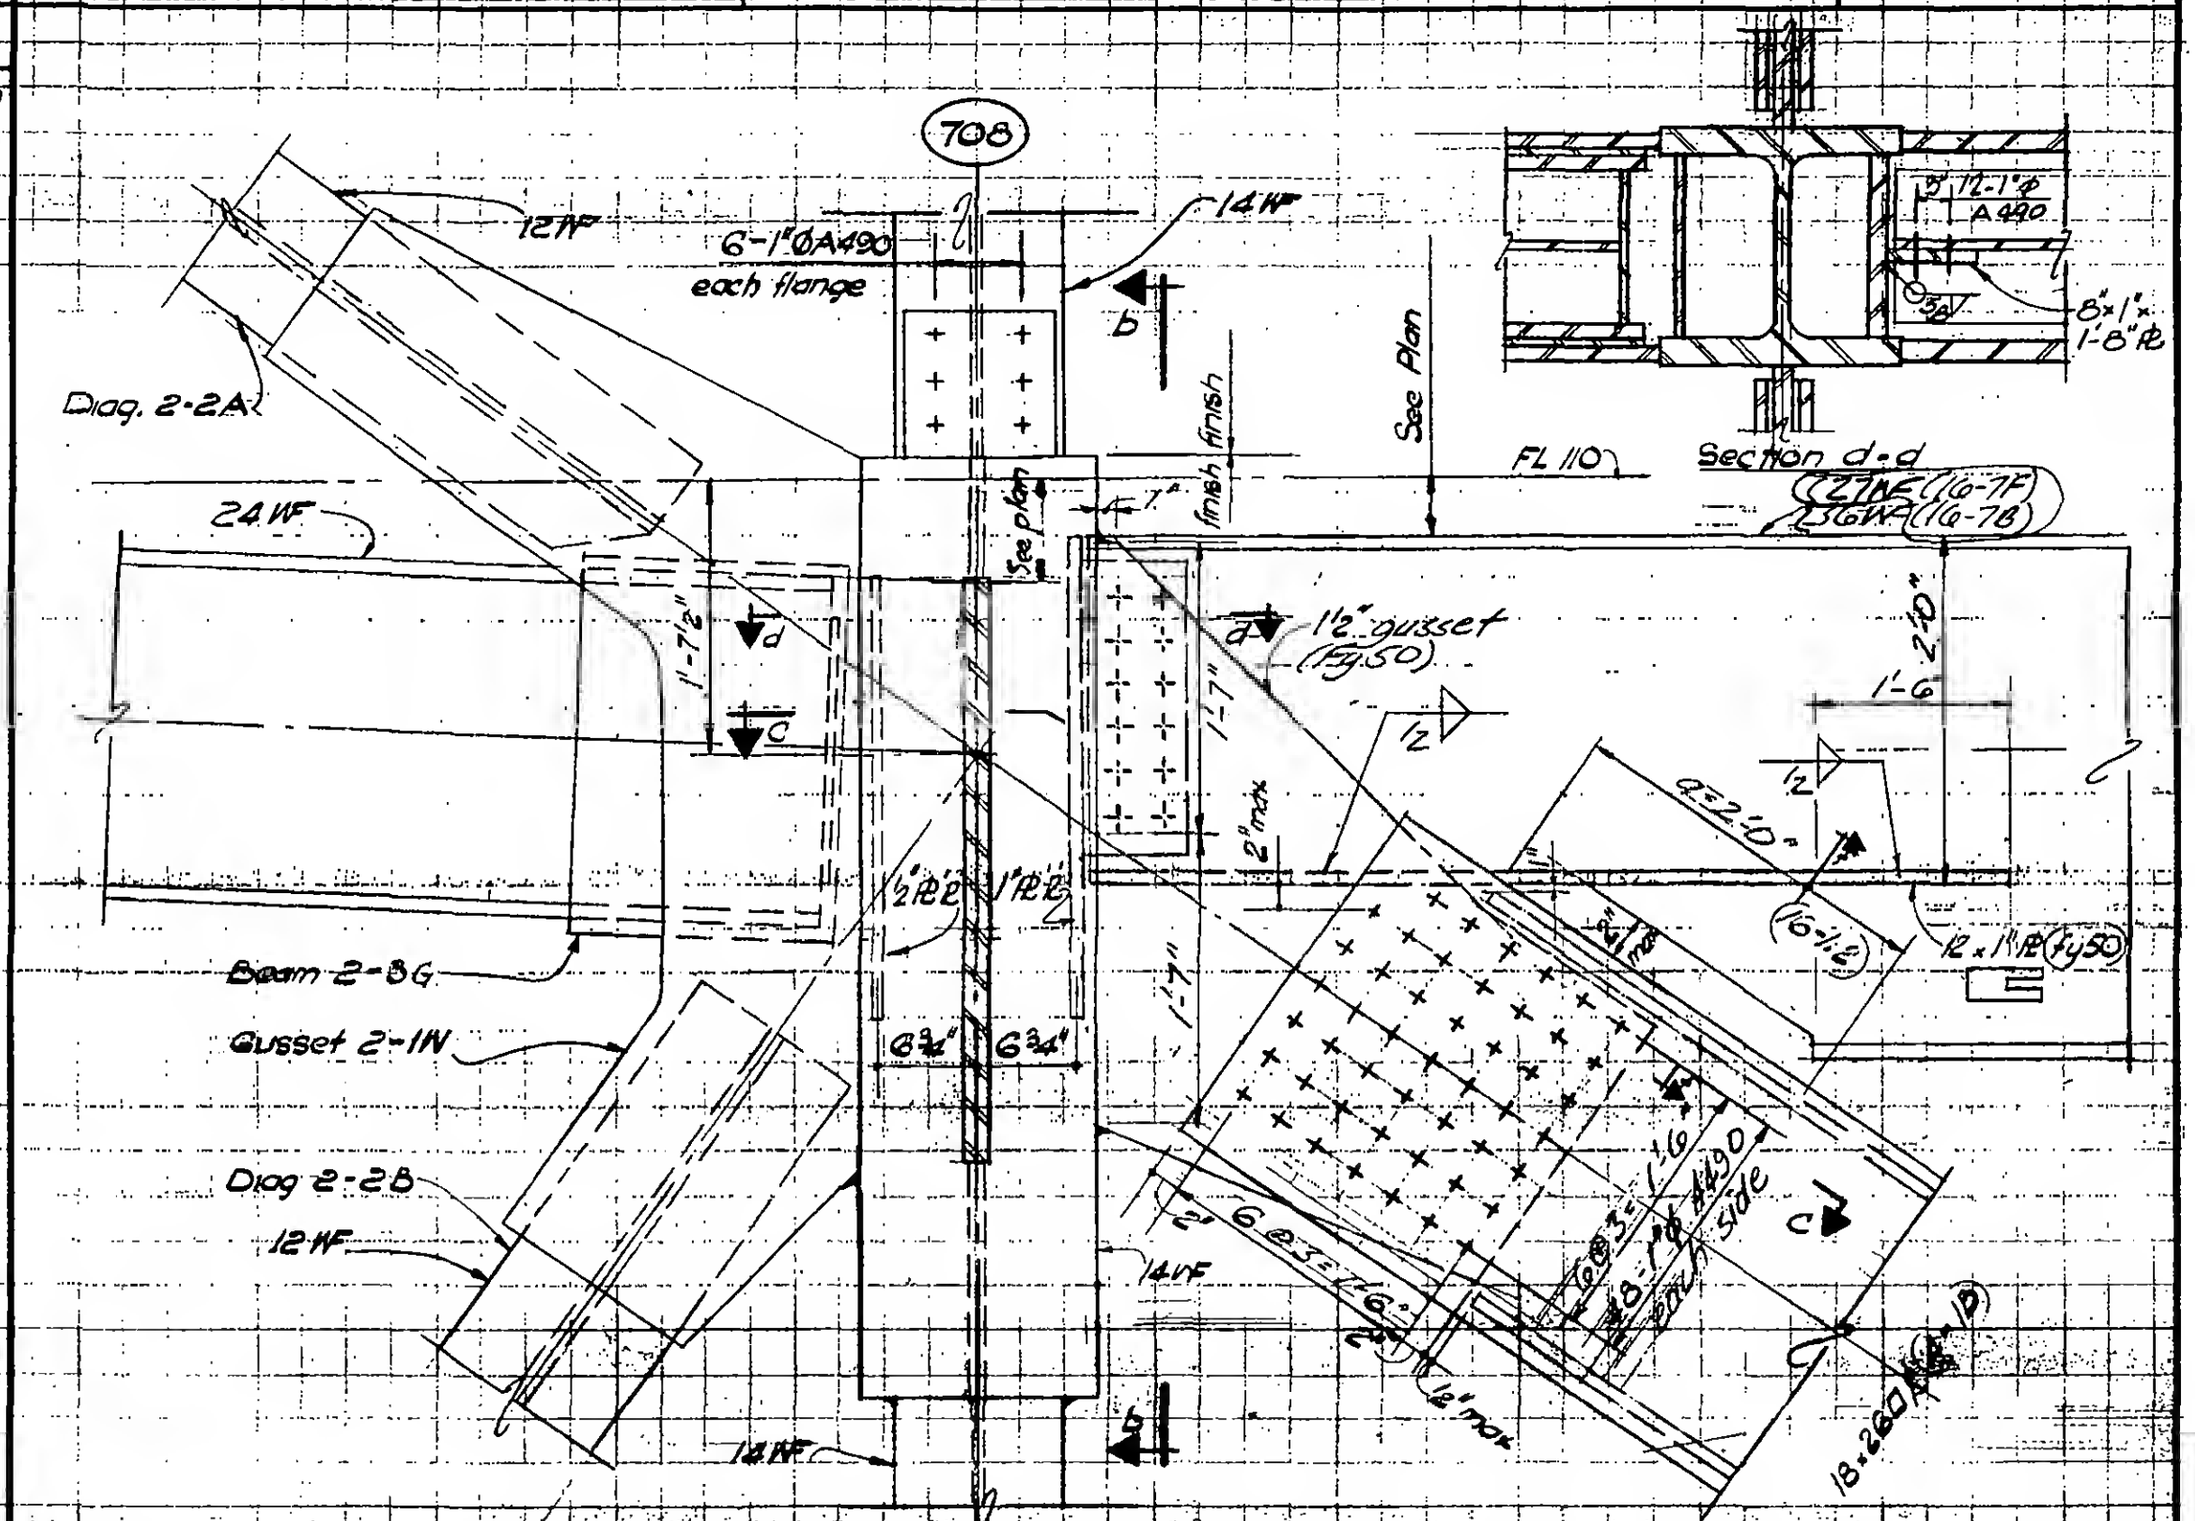

LICENSED PROFESSIONAL ENGINEER — LESLIE E. ROBERTSON — No. 34869 — UNIVERSITY OF THE STATE OF NEW YORK

DESIGNED: Von
DRAWN: N. Clarke
REVIEWED: E. Drakos

D-1616-75