
SKILLING, HELLE, CHRISTIANSEN, ROBERTSON — Structural & Civil Engineers

PROJECT: THE WORLD TRADE CENTER | TITLE: FLOOR-PH CONNECTION DETAILS - FL 110 | DATE: 6-18-70

REVISIONS

12/14/70

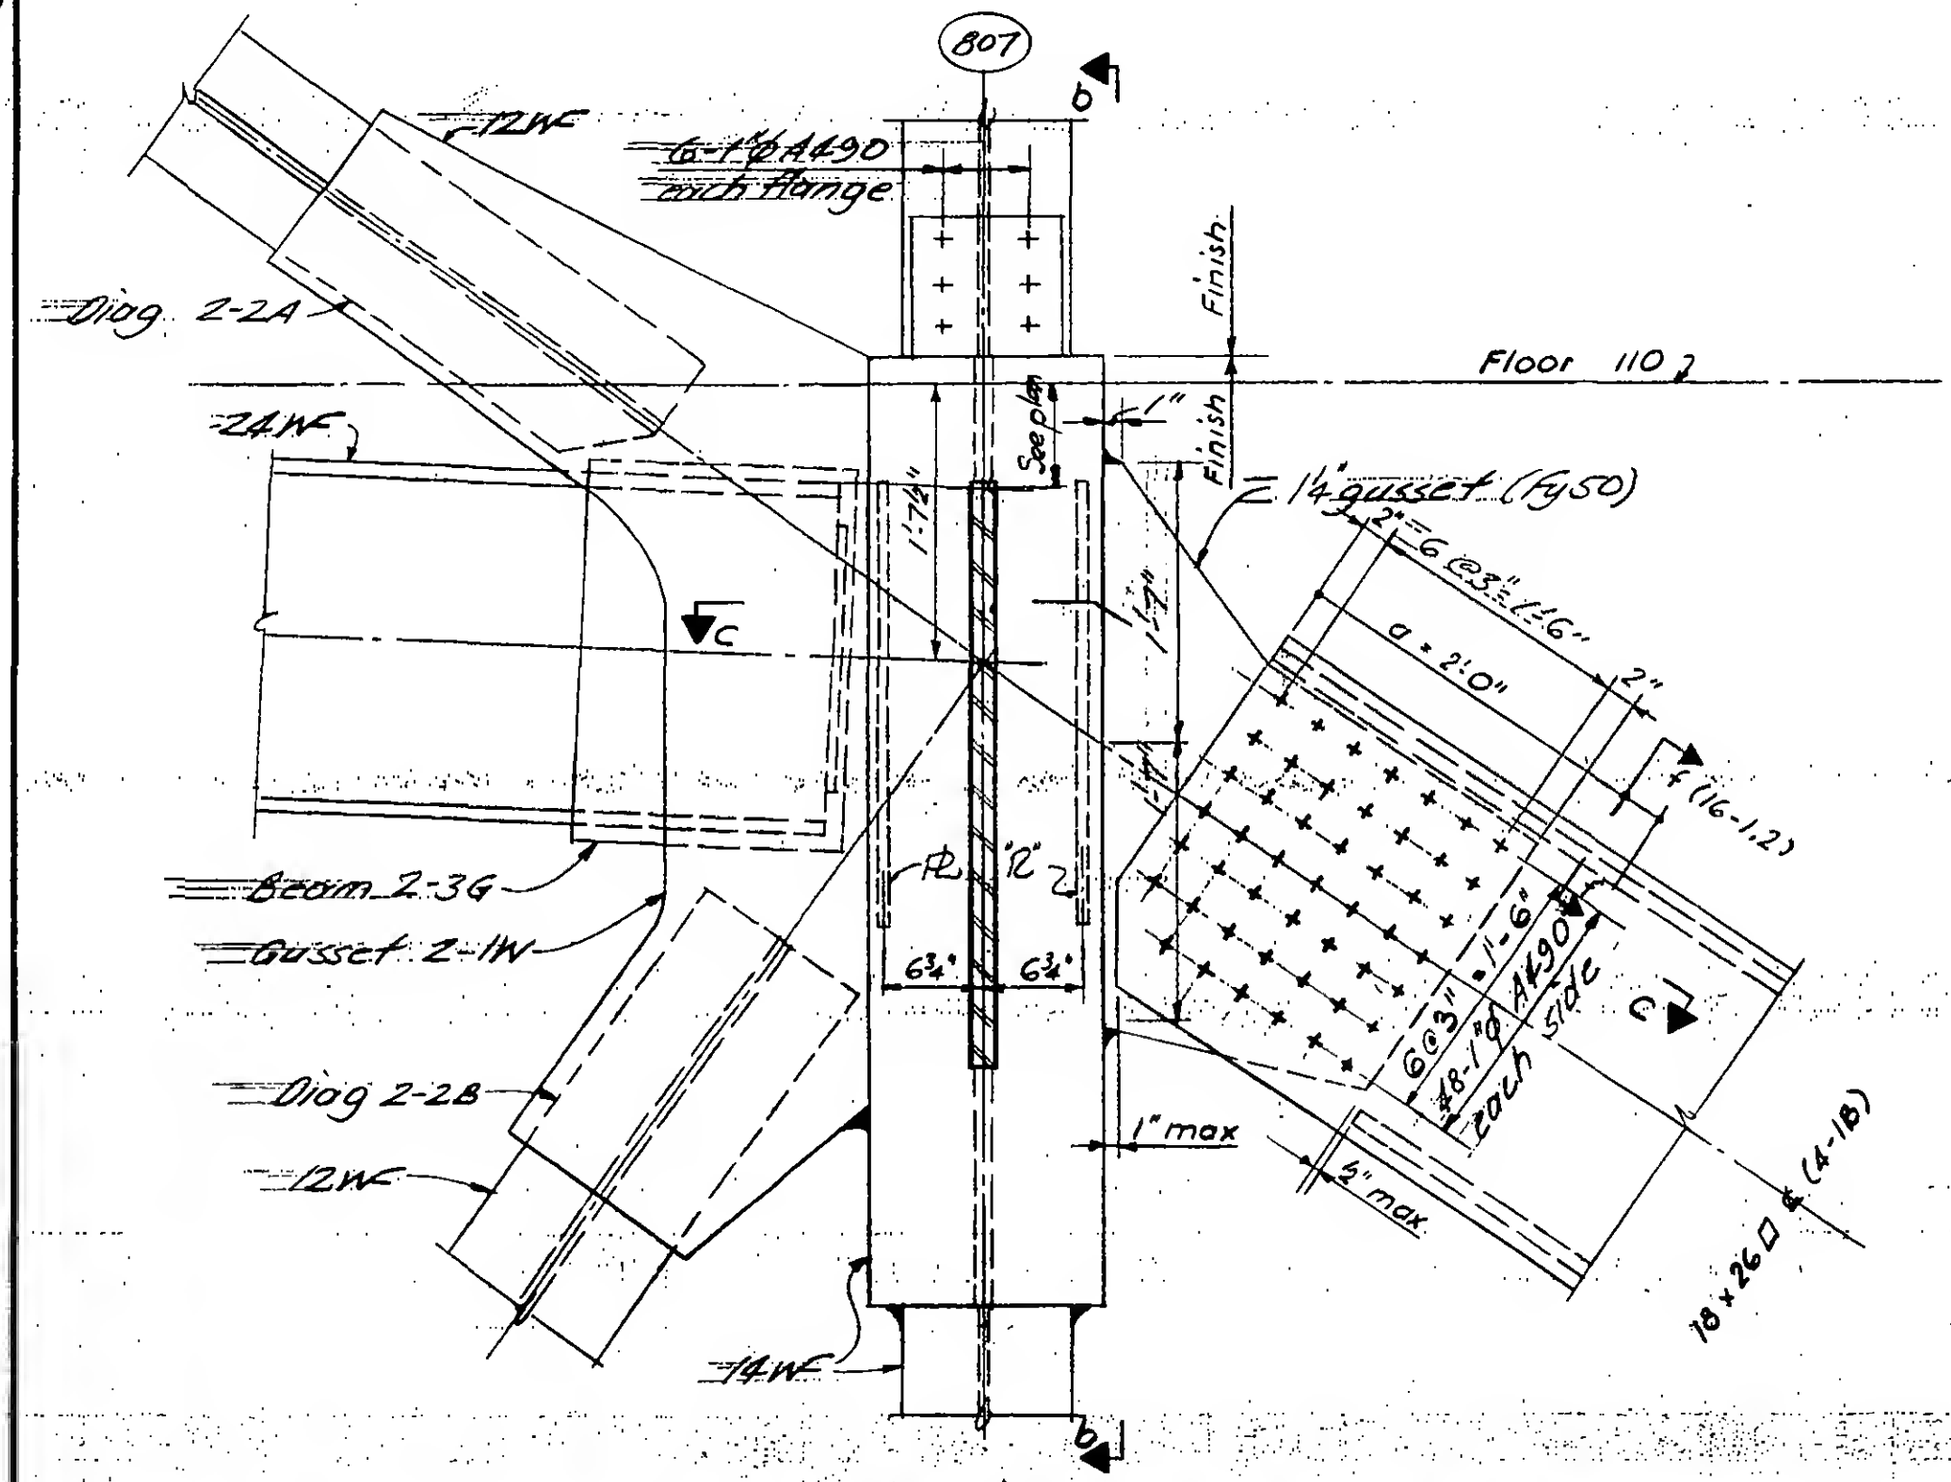

Section a-a

Detail 16-10 (Col 807) Tower A

Detail 16-1A (Col 807) Tower B

9-18/16-26

LICENSED PROFESSIONAL ENGINEER — LESLIE E. ROBERTSON — No. 34360 — UNIVERSITY OF THE STATE OF NEW YORK

DESIGNED: Von

DRAWN: Williams

REVIEWED: E. Dragos