
SKILLING, HELLE, CHRISTIANSEN, ROBERTSON — Structural & Civil Engineers

PROJECT: THE WORLD TRADE CENTER | TITLE: Fl. 107 PH CONNECTION DETAILS - Fl. 110 | DATE: 4-1-70

REVISIONS

6-15-70

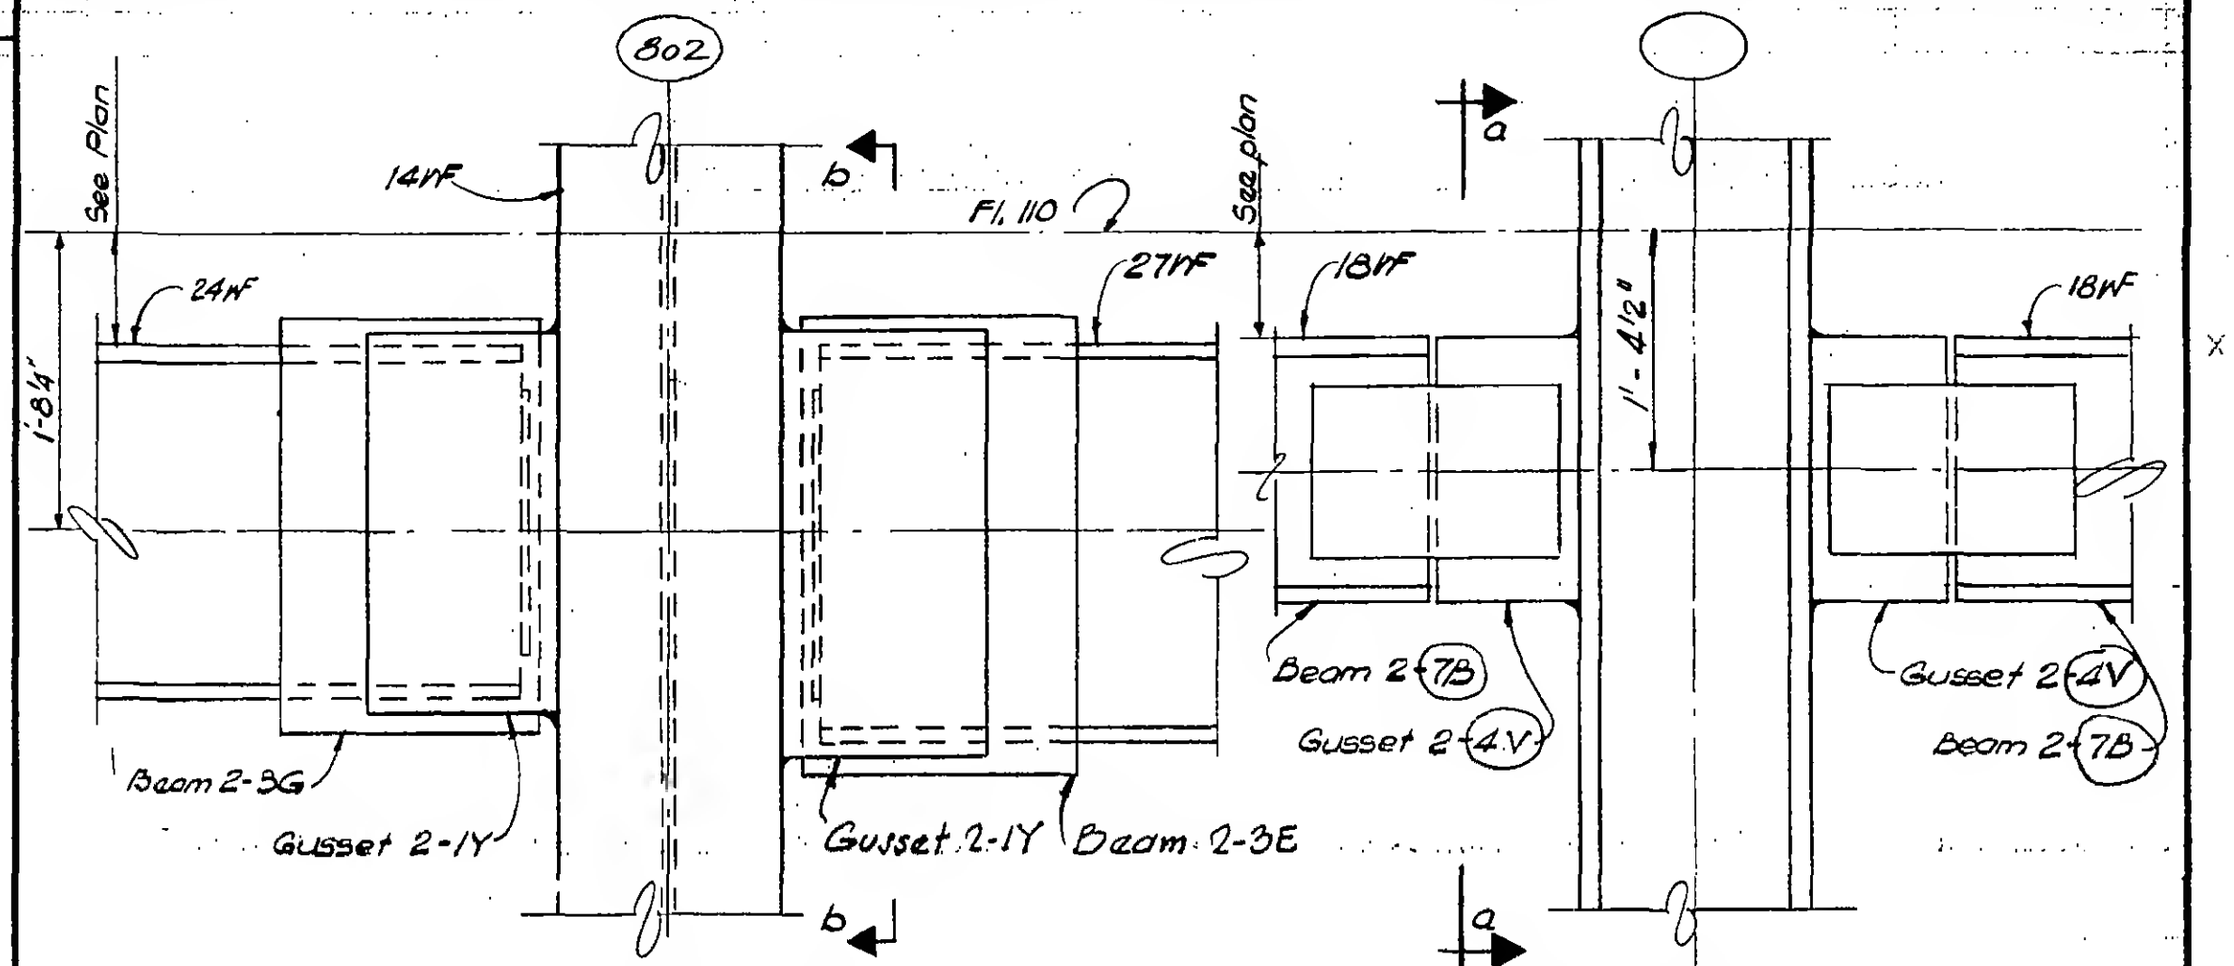

Section a-a

Section b-b

DETAIL 16-8A

LICENSED PROFESSIONAL ENGINEER — LESLIE E. ROBERTSON — No. 34360 — UNIVERSITY OF THE STATE OF NEW YORK

DESIGNED: Patel

DRAWN: D. Huggins

REVIEWED: E. Drakos

9-AB 16-8.1