
SKILLING, HELLE, CHRISTIANSEN, ROBERTSON — Structural & Civil Engineers

PROJECT: THE WORLD TRADE CENTER | TITLE: FLOOR 107 PH CONNECTION DETAIL EL 110 | DATE: 4-1-70

REVISIONS

6-15-70

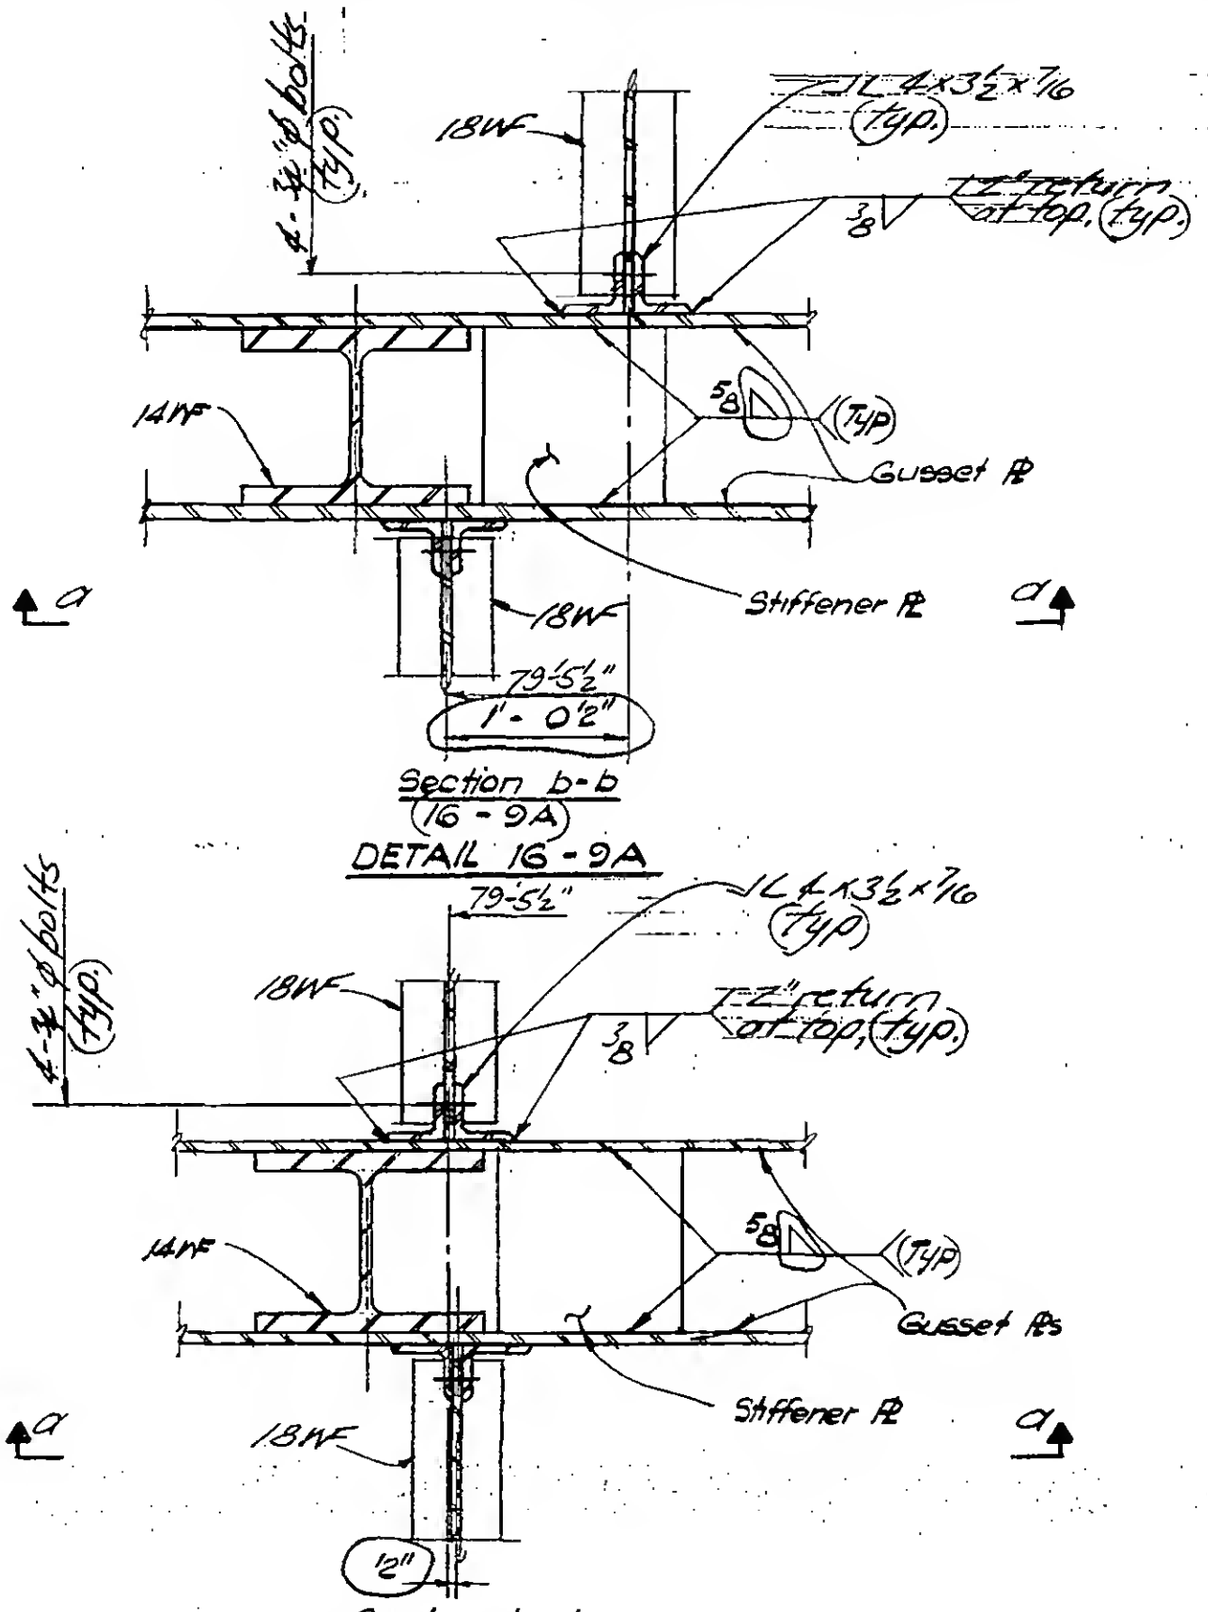

LICENSED PROFESSIONAL ENGINEER — LESLIE E. ROBERTSON — No. 34860 — UNIVERSITY OF THE STATE OF NEW YORK

DESIGNED: K. HWANG

DRAWN: N. Clarke

REVIEWED: E. Drakos

9-4876-9.1