SKILLING, HELLE, CHRISTIANSEN, ROBERTSON — Structural & Civil Engineers

PROJECT: THE WORLD TRADE CENTER | TITLE: FL 107 - PH CONNECTION DETAILS - FL 110 | DATE: 4 - 1 - 70

REVISIONS

6 - 15 - 70

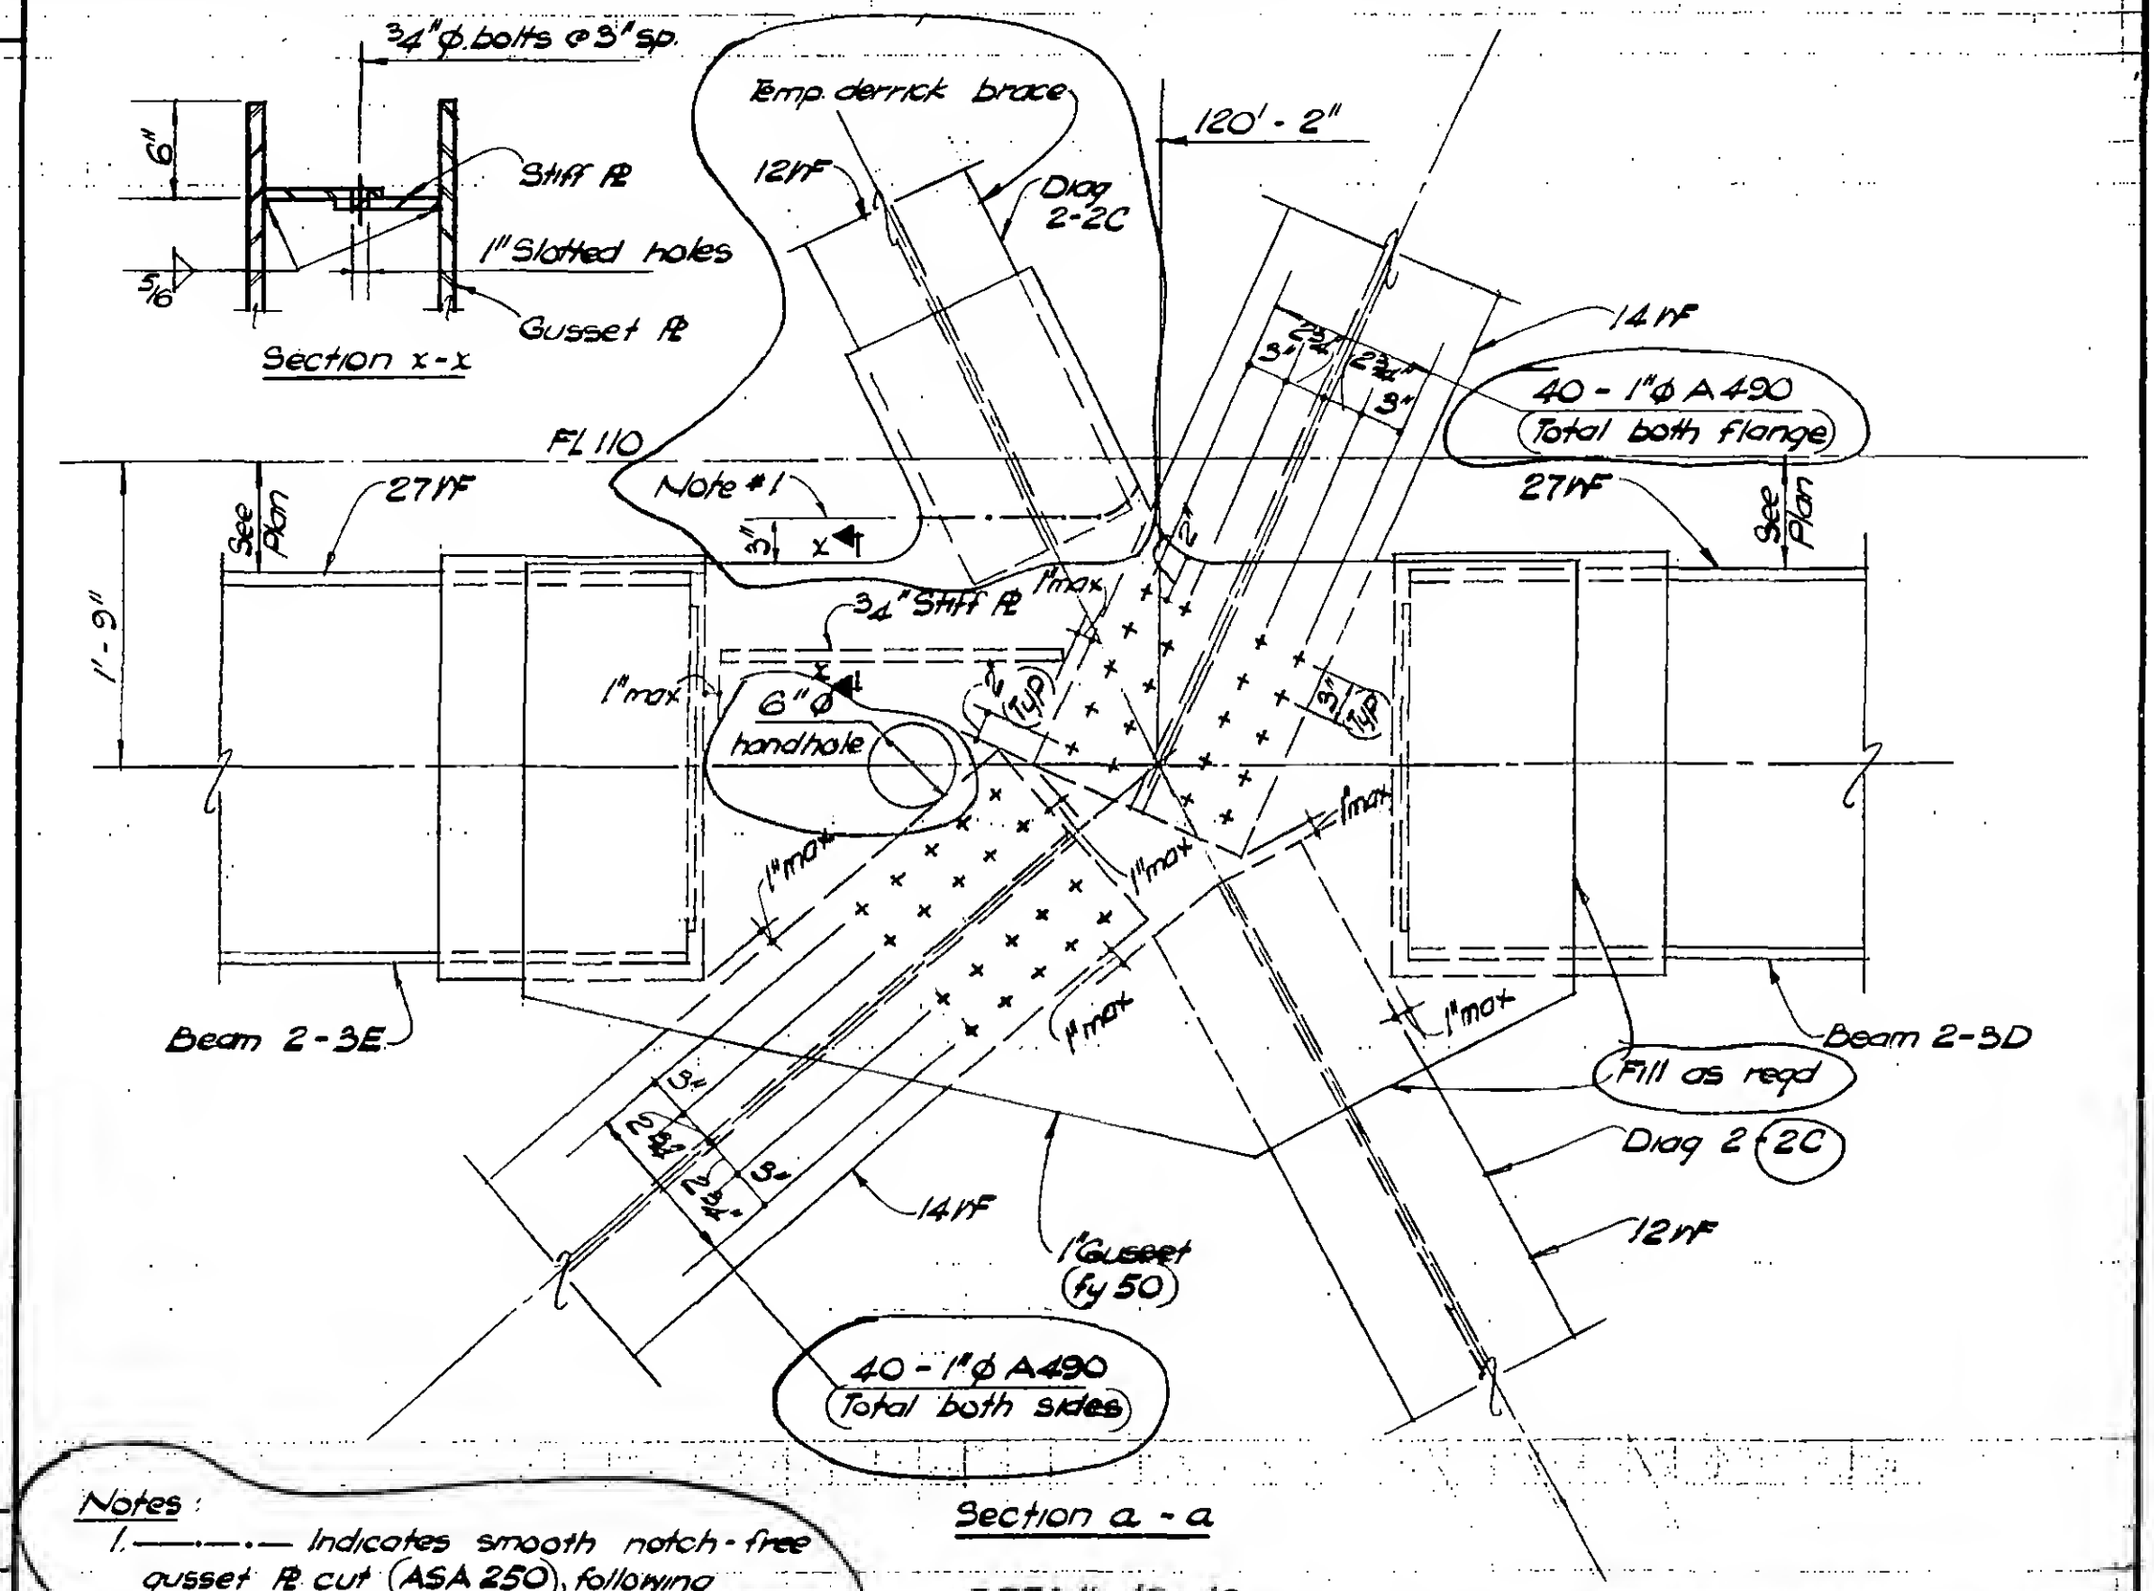

Notes:

1. ——·——·—— Indicates smooth notch-free gusset Pl cut (ASA 250), following removal of temporary derrick brace.

DETAIL No - 10

LICENSED PROFESSIONAL ENGINEER — LESLIE E. ROBERTSON — No. 34860 — UNIVERSITY OF THE STATE OF NEW YORK

DESIGNED

DRAWN: W. Clarke

REVIEWED: E. Dracos

9 - AB16 - 10