SKILLING, HELLE, CHRISTIANSEN, ROBERTSON — Structural & Civil Engineers


PROJECT THE WORLD TRADE CENTER | TITLE FL 107 - PH CONNECTION DETAILS - PH ROOF | DATE 4 - 1 - 70

REVISIONS

6/18/70

Void ~~9/25/70~~

6/18/70

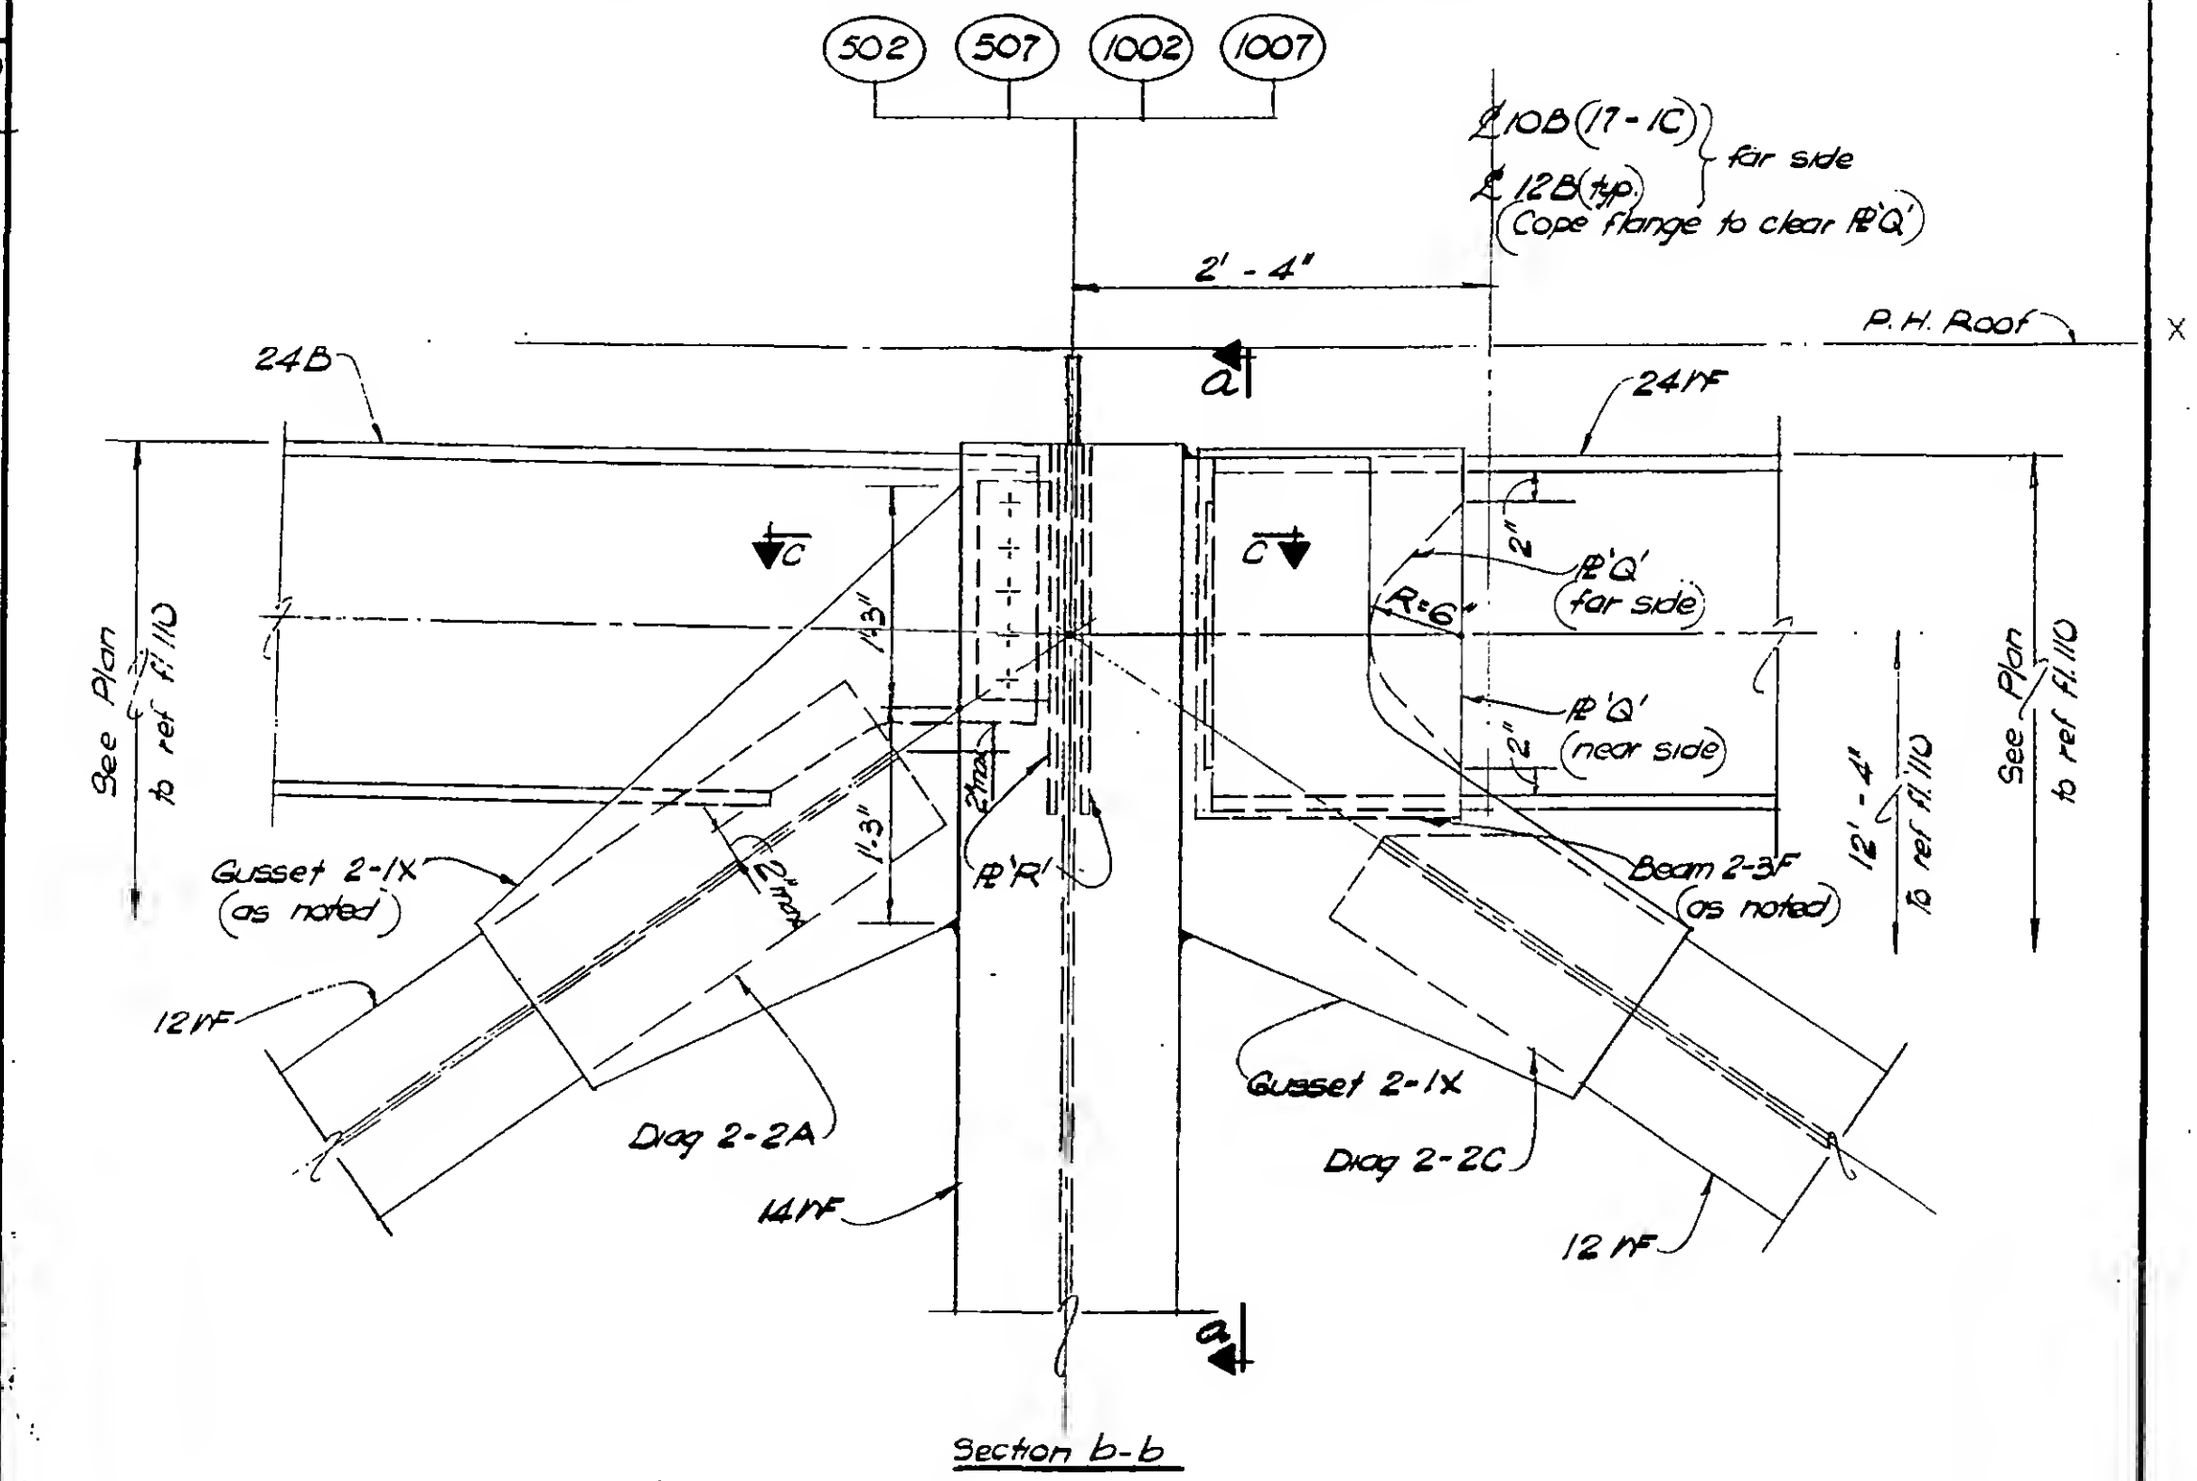

Section b-b

DETAIL 17-1A (Col. 502 as shown)
DETAIL 17-1B (Cols. 1002 & 1007) } similar & as noted
DETAIL 17-1C (Col. 507)

LICENSED PROFESSIONAL ENGINEER — LESLIE E. ROBERTSON — No. 34360 — UNIVERSITY OF THE STATE OF NEW YORK

DESIGNED K. HWANG

DRAWN W. Clarke

REVIEWED E. Drakos

9-AB17-1.2