
SKILLING, HELLE, CHRISTIANSEN, ROBERTSON — Structural & Civil Engineers

PROJECT THE WORLD TRADE CENTER | TITLE Fl. 107-PH CONNECTION DETAILS-PH ROOF | DATE 4-1-70

REVISIONS

6/18/70

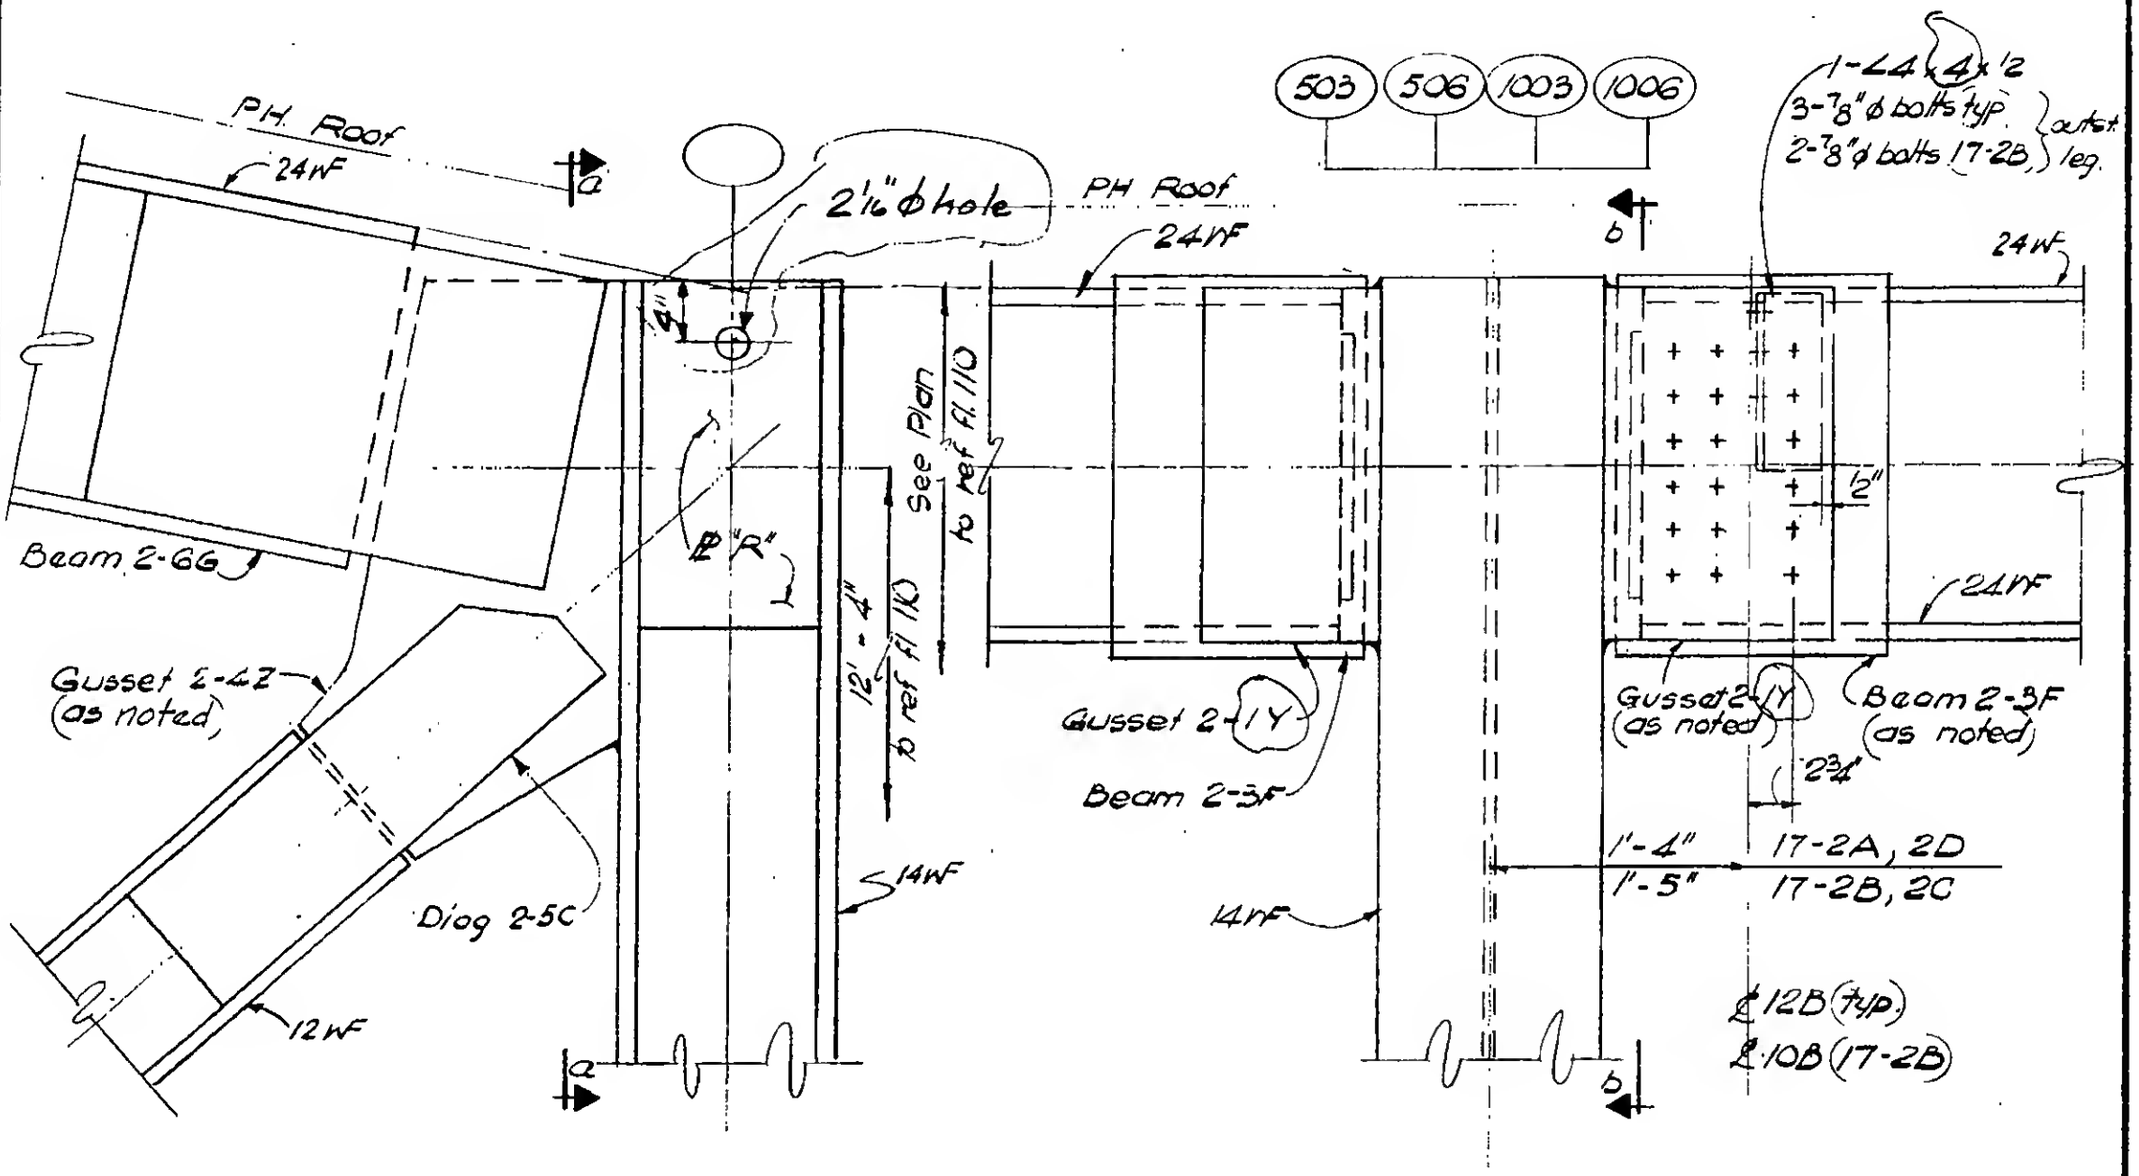

Section b-b

Section a-a

DETAIL 17-2A (Col 503 as shown)
DETAIL 17-2B Col 506
DETAIL 17-2C Col 1003
DETAIL 17-2D Col 1006
} Similar & as noted

DESIGNED A. Patel
DRAWN D. Huggins
REVIEWED E. Dracos

9-AB 17-2,1