
SKILLING, HELLE, CHRISTIANSEN, ROBERTSON — Structural & Civil Engineers

PROJECT THE WORLD TRADE CENTER | TITLE FL.107-PH CONNECTION DETAILS - PH ROOF | DATE 4-1-70

REVISIONS

7-10-70

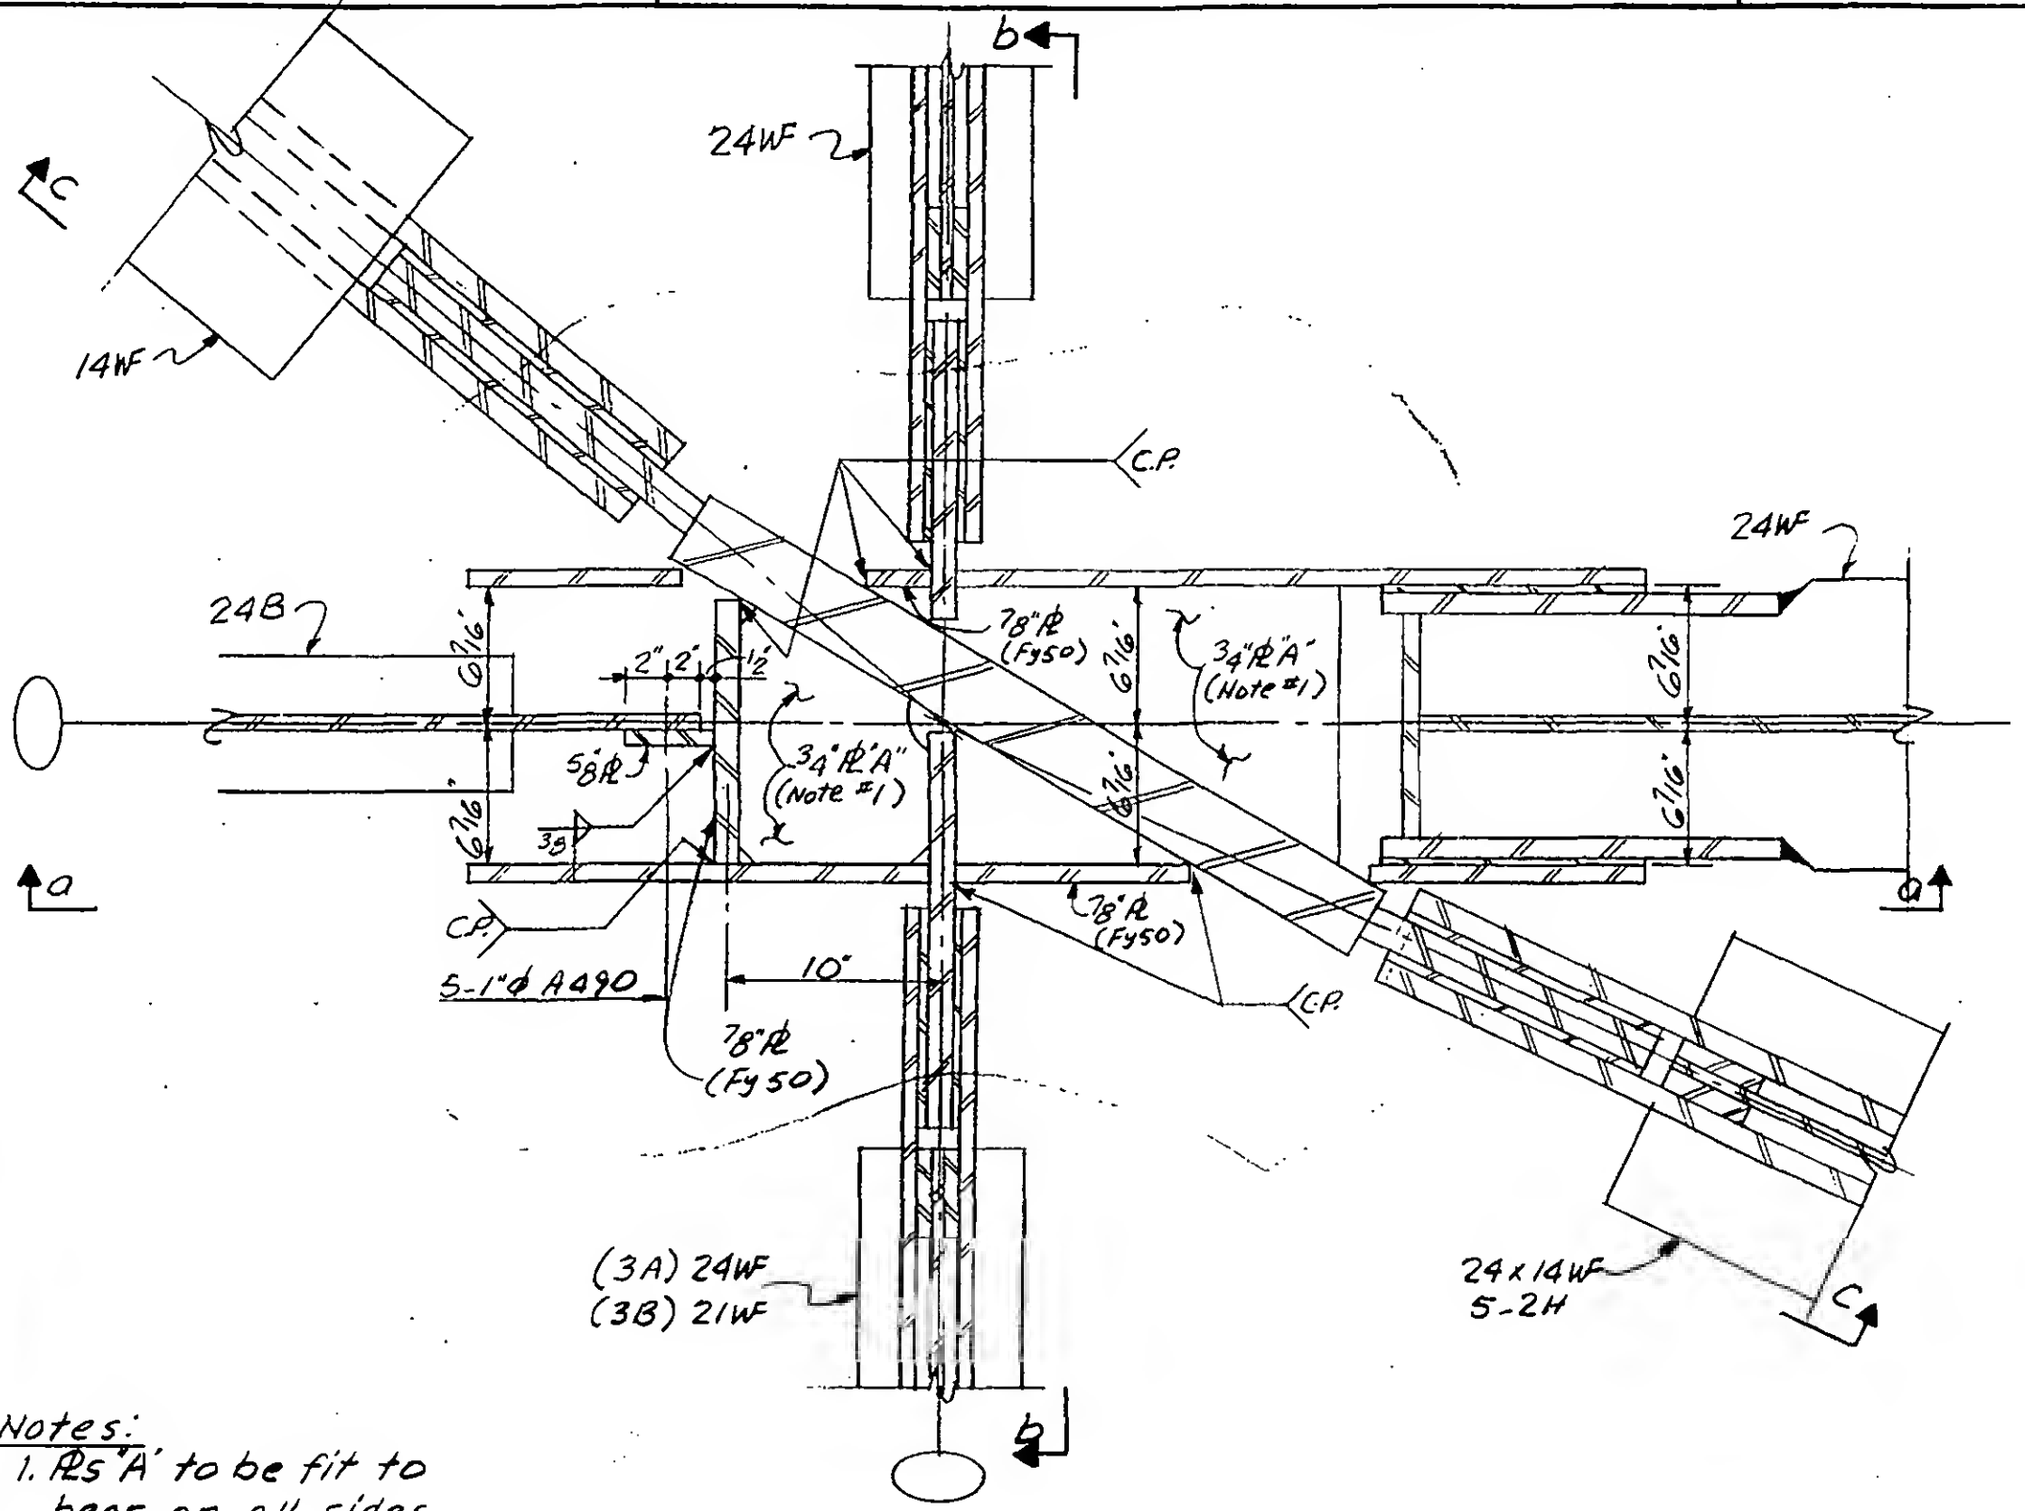

Notes:
1. Rs "A" to be fit to bear on all sides.

PLAN

DETAIL 17-3A (Col 602 as shown. Cols 902 & 907 similar & as noted)

DETAIL 17-3B (Col 607 similar & as noted)

LICENSED PROFESSIONAL ENGINEER — LESLIE E. ROBERTSON — No. 34360 — UNIVERSITY OF THE STATE OF NEW YORK

DESIGNED

DRAWN A.FRANQUI

REVIEWED E. Drakos

9-AB17-3.1