SKILLING, HELLE, CHRISTIANSEN, ROBERTSON — Structural & Civil Engineers


PROJECT: THE WORLD TRADE CENTER | TITLE: FL 107 - PH CONNECTION DETAILS - PH ROOF | DATE: 4-1-70

REVISIONS

7-10-70

Void ~~9-25-70~~

2-10-70

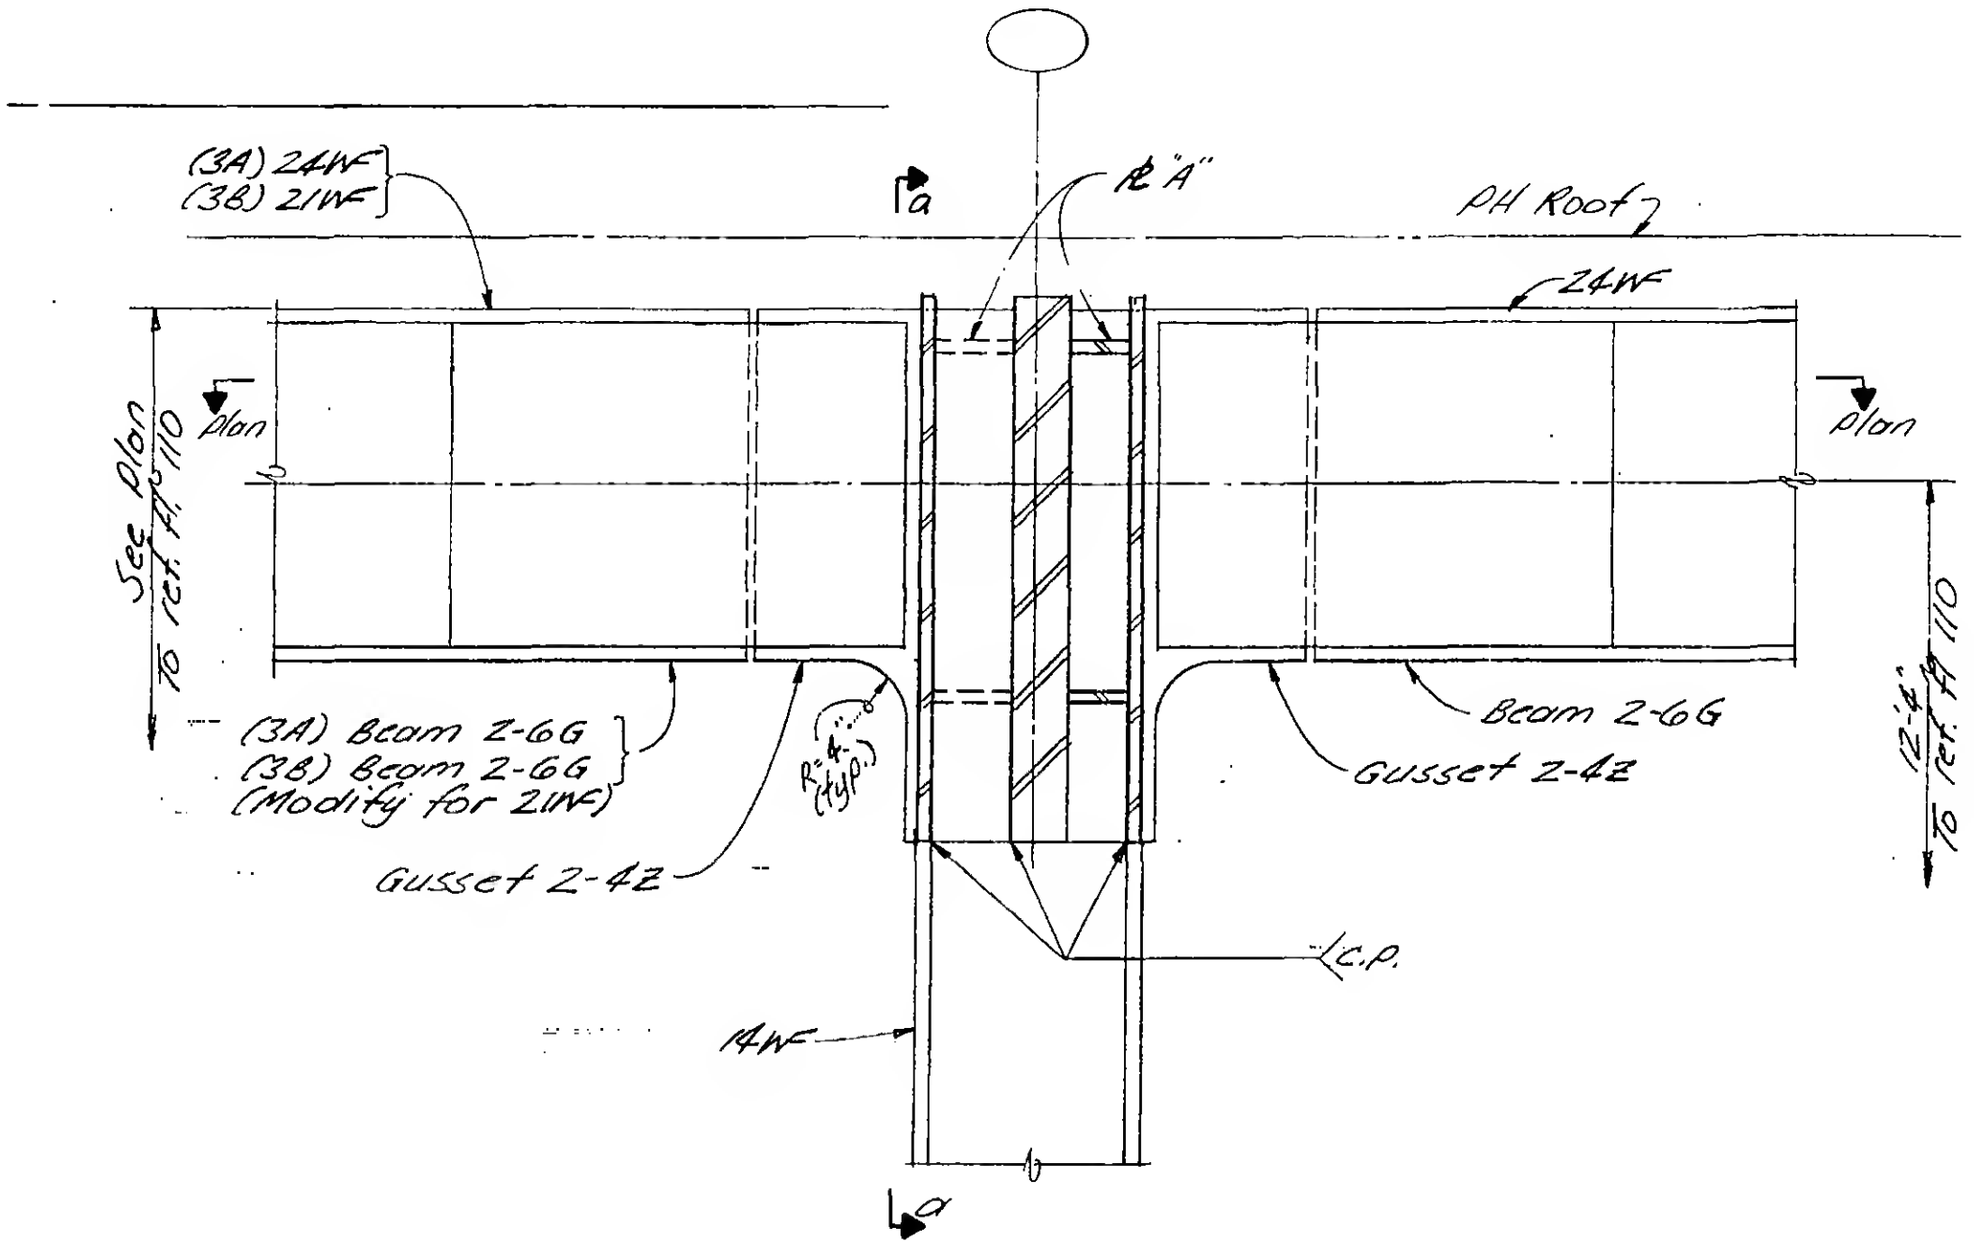

Section b-b

DESIGNED

DRAWN J. Adams

REVIEWED E. Drakos

9-AB17-3.3