SKILLING, HELLE, CHRISTIANSEN, ROBERTSON — Structural & Civil Engineers

PROJECT: THE WORLD TRADE CENTER | TITLE: A1107-PH CONNECTION DETAILS - PH ROOF | DATE: 4-1-70

REVISIONS

VOID 7/10/70 ~~7/23/70~~ 7/10/70

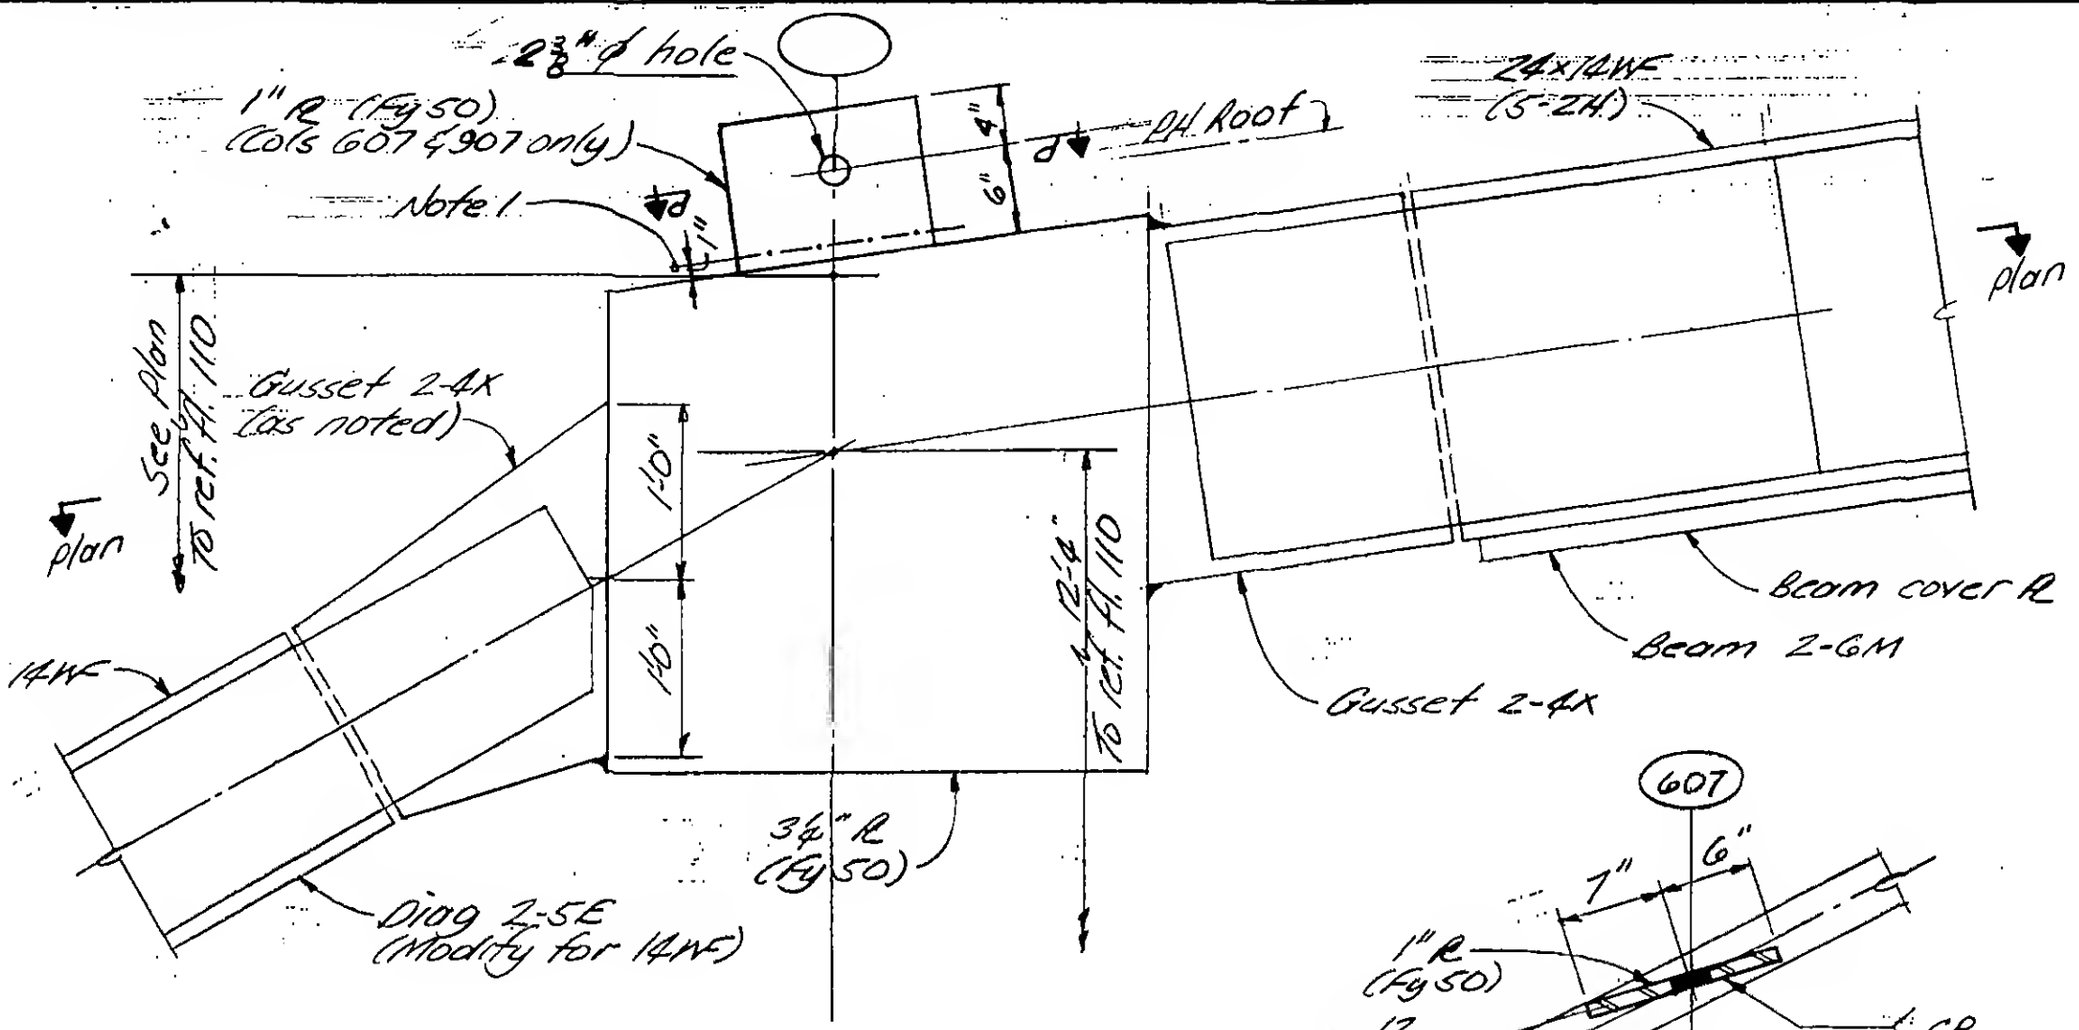

Section c-c

Note 1: —·—·— indicates smooth, notch-free (ASA 250) plate cut following removal of derrick.

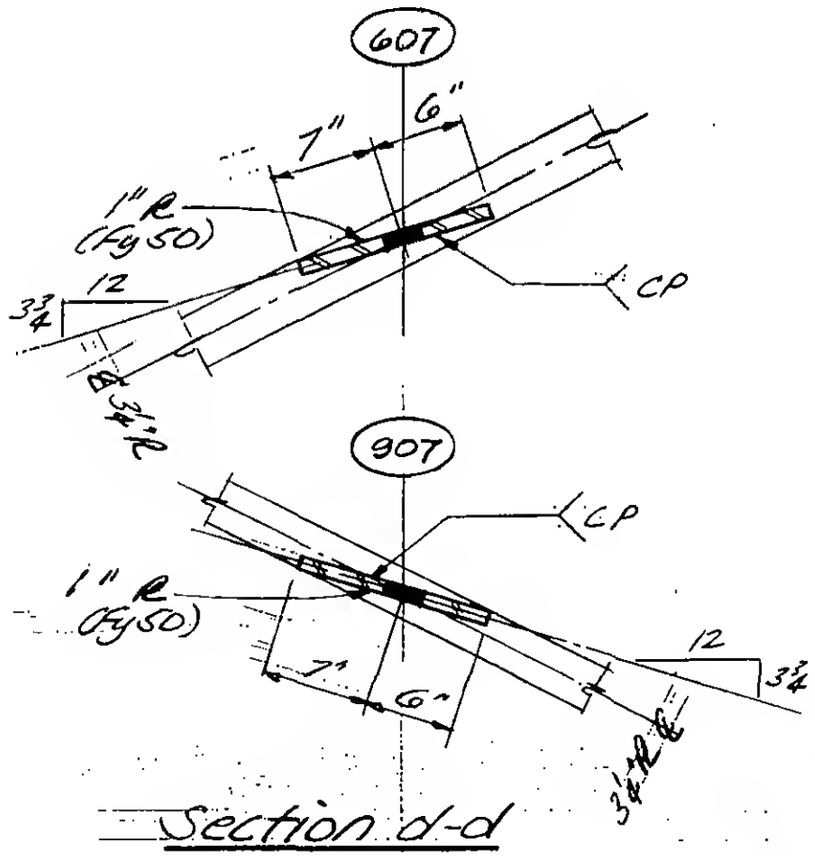

Section d-d

DESIGNED

DRAWN: J. Adams

REVIEWED: E. Drakos

9-AB17-3.4