SKILLING, HELLE, CHRISTIANSEN, ROBERTSON — Structural & Civil Engineers

PROJECT: THE WORLD TRADE CENTER | TITLE: FL 107 - PH CONNECTION DETAILS - PH ROOF | DATE: 4-1-70

REVISIONS
- 6/18/70
VOID ~~9/25/70~~
6/18/70

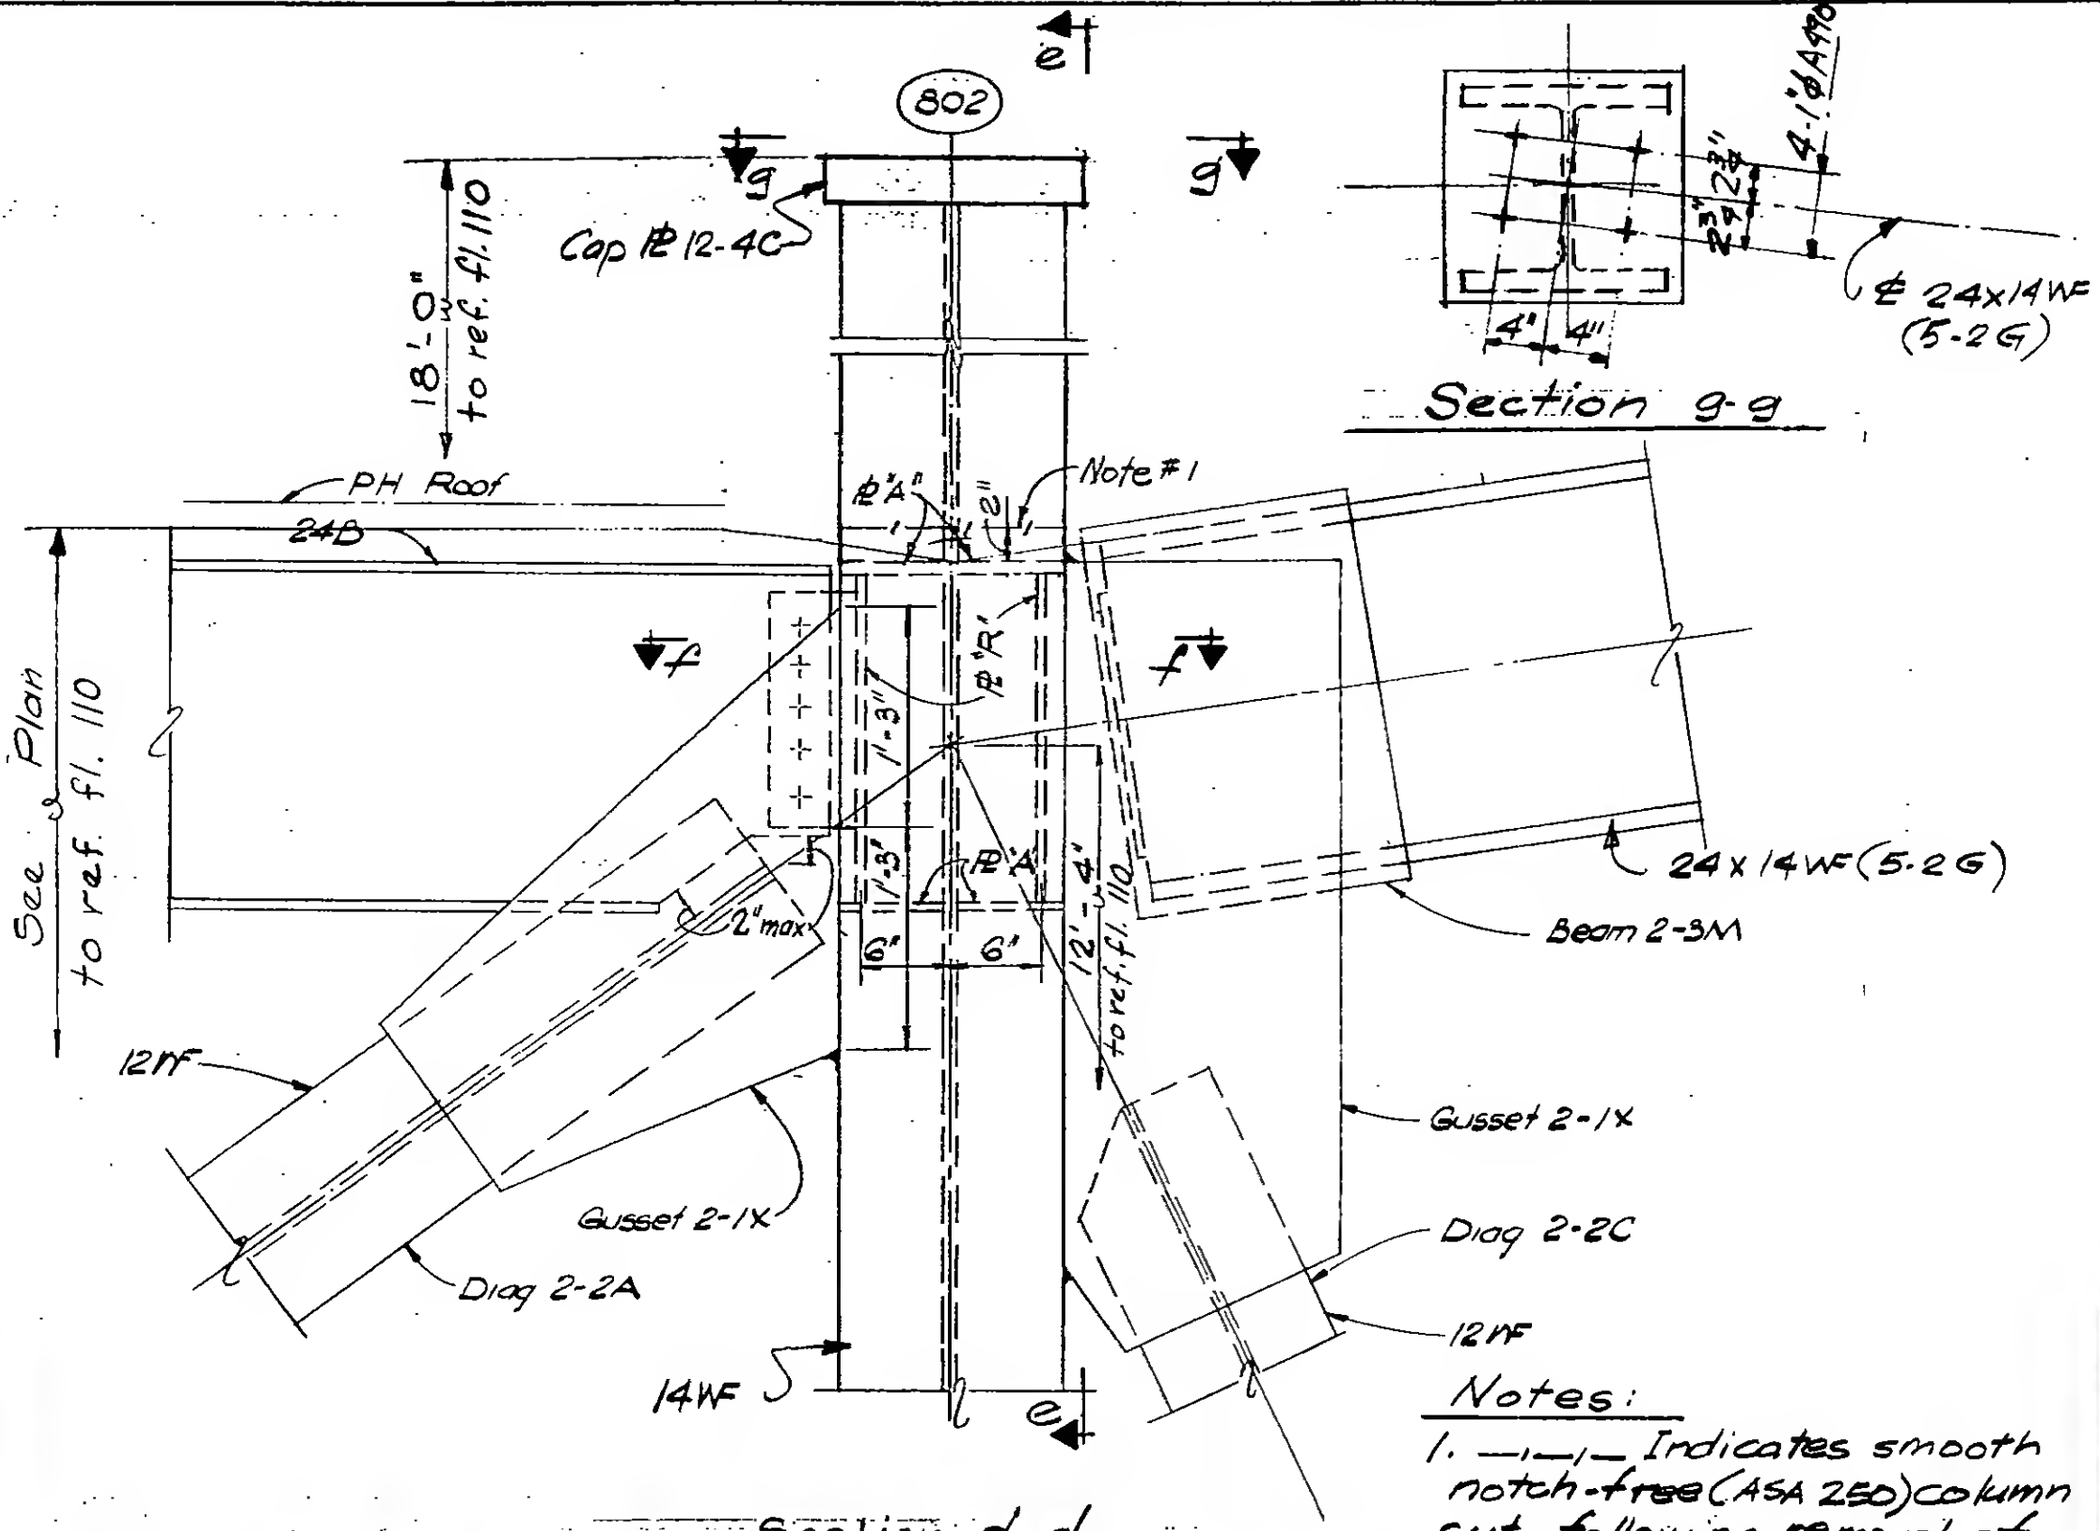

Section d-d

Detail 17-53

Notes:

1. —/—/— Indicates smooth notch-free (ASA 250) column cut, following removal of derrick.

LICENSED PROFESSIONAL ENGINEER — LESLIE E. ROBERTSON — No. 34360 — UNIVERSITY OF THE STATE OF NEW YORK

DESIGNED: T. HWANG
DRAWN: W. Clarke
REVIEWED: E. Orakos

9-AB17-5.3