
SKILLING, HELLE, CHRISTIANSEN, ROBERTSON — Structural & Civil Engineers

PROJECT: THE WORLD TRADE CENTER | TITLE: FL 107 - PH CONNECTION DETAILS - P.H. ROOF | DATE: 4-1-70

REVISIONS

6/18/70
VOID ~~9/25/70~~
6/18/70

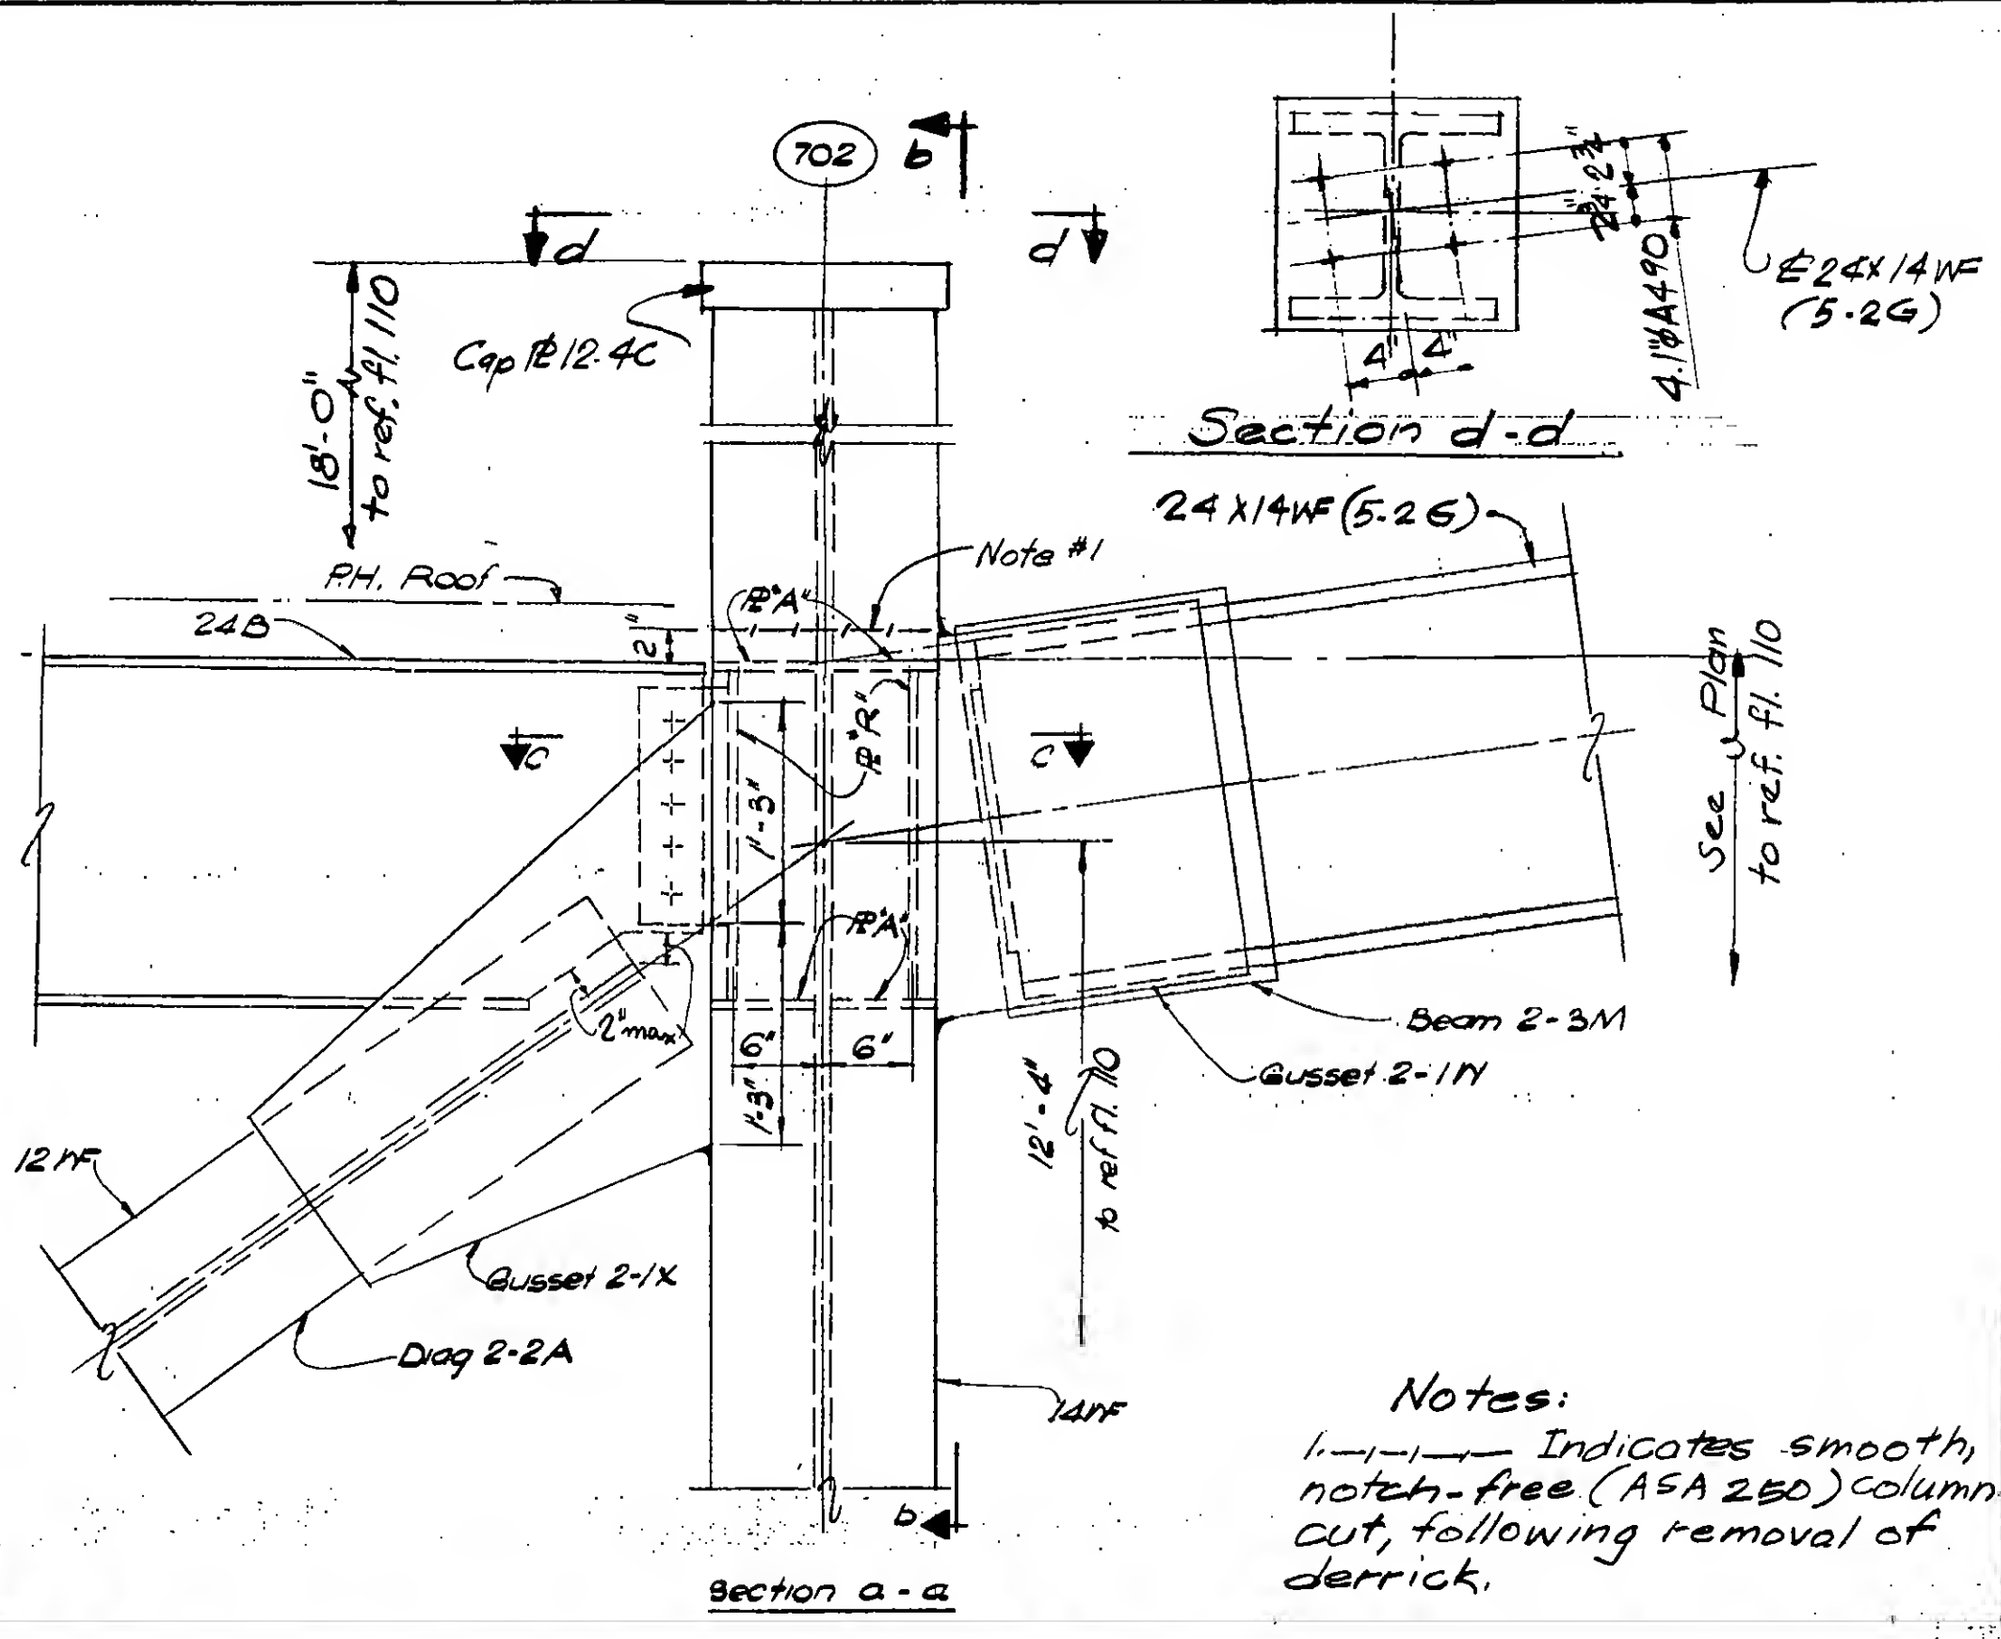

Notes:

1. —/—/—/— Indicates smooth, notch-free (ASA 250) column cut, following removal of derrick.

LICENSED PROFESSIONAL ENGINEER — LESLIE E. ROBERTSON — No. 34360 — UNIVERSITY OF THE STATE OF NEW YORK

DESIGNED: K. HWANG
DRAWN: W. Clarke
REVIEWED: E. Drakos

DETAIL 17-6

9-AB17-6.1