SKILLING, HELLE, CHRISTIANSEN, ROBERTSON — Structural & Civil Engineers

PROJECT THE WORLD TRADE CENTER | TITLE FL 107 - PH CONNECTION DETAILS - PH ROOF | DATE 4-1-70

REVISIONS

7-10-70
10-12-70

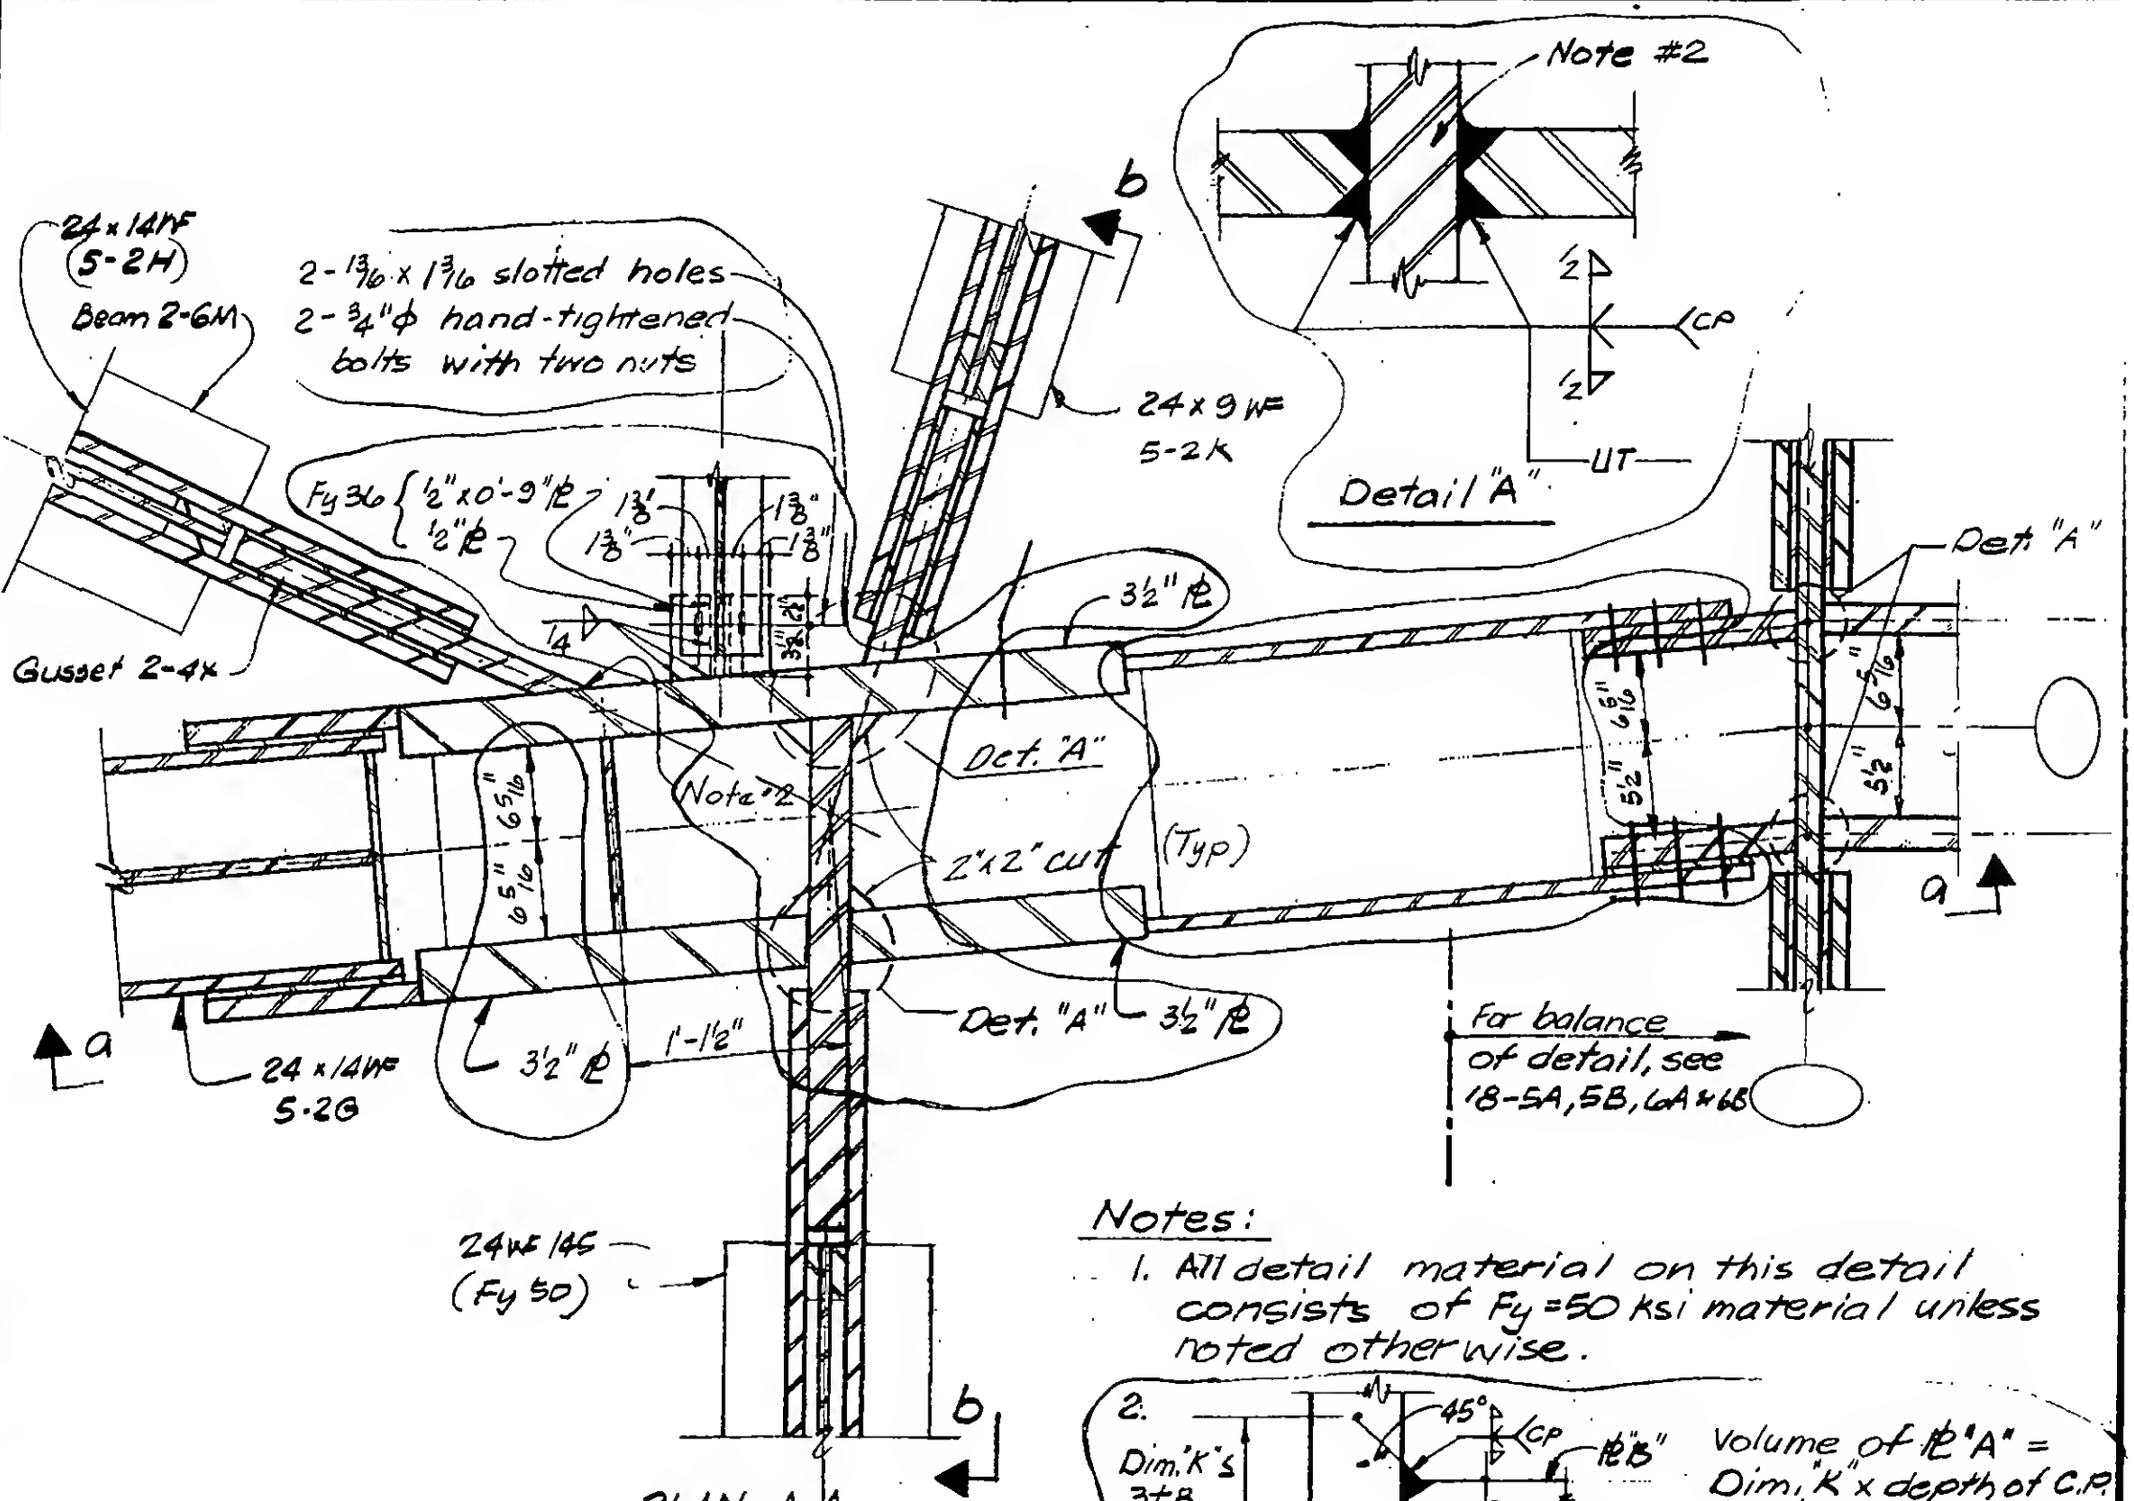

Detail 17-7A as shown
Detail 17-7B, C, D similar & as noted.

Notes:

1. All detail material on this detail consists of Fy = 50 ksi material unless noted otherwise.

2. 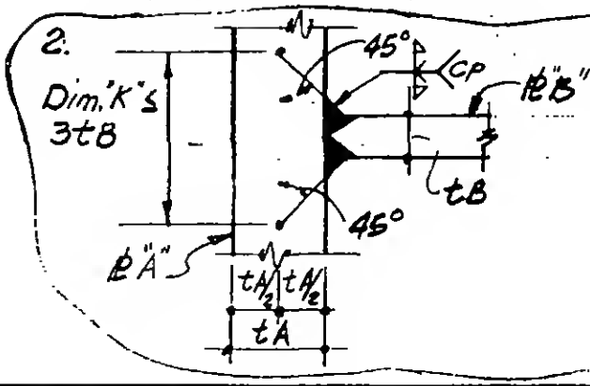

Volume of ℄"A" = Dim."K" x depth of C.P. weld, shall be free from gross internal discontinuities when tested in accordance with ASTM A435.

LICENSED PROFESSIONAL ENGINEER — LESLIE E. ROBERTSON — No. 34360 — UNIVERSITY OF THE STATE OF NEW YORK

DESIGNED

DRAWN
N. Clarke

REVIEWED

9 - A17 - 7.1