SKILLING, HELLE, CHRISTIANSEN, ROBERTSON — Structural & Civil Engineers

PROJECT: THE WORLD TRADE CENTER | TITLE: FL 107 - P/H CONNECTION DETAILS - P/H ROOF | DATE: 12/14/70

REVISIONS

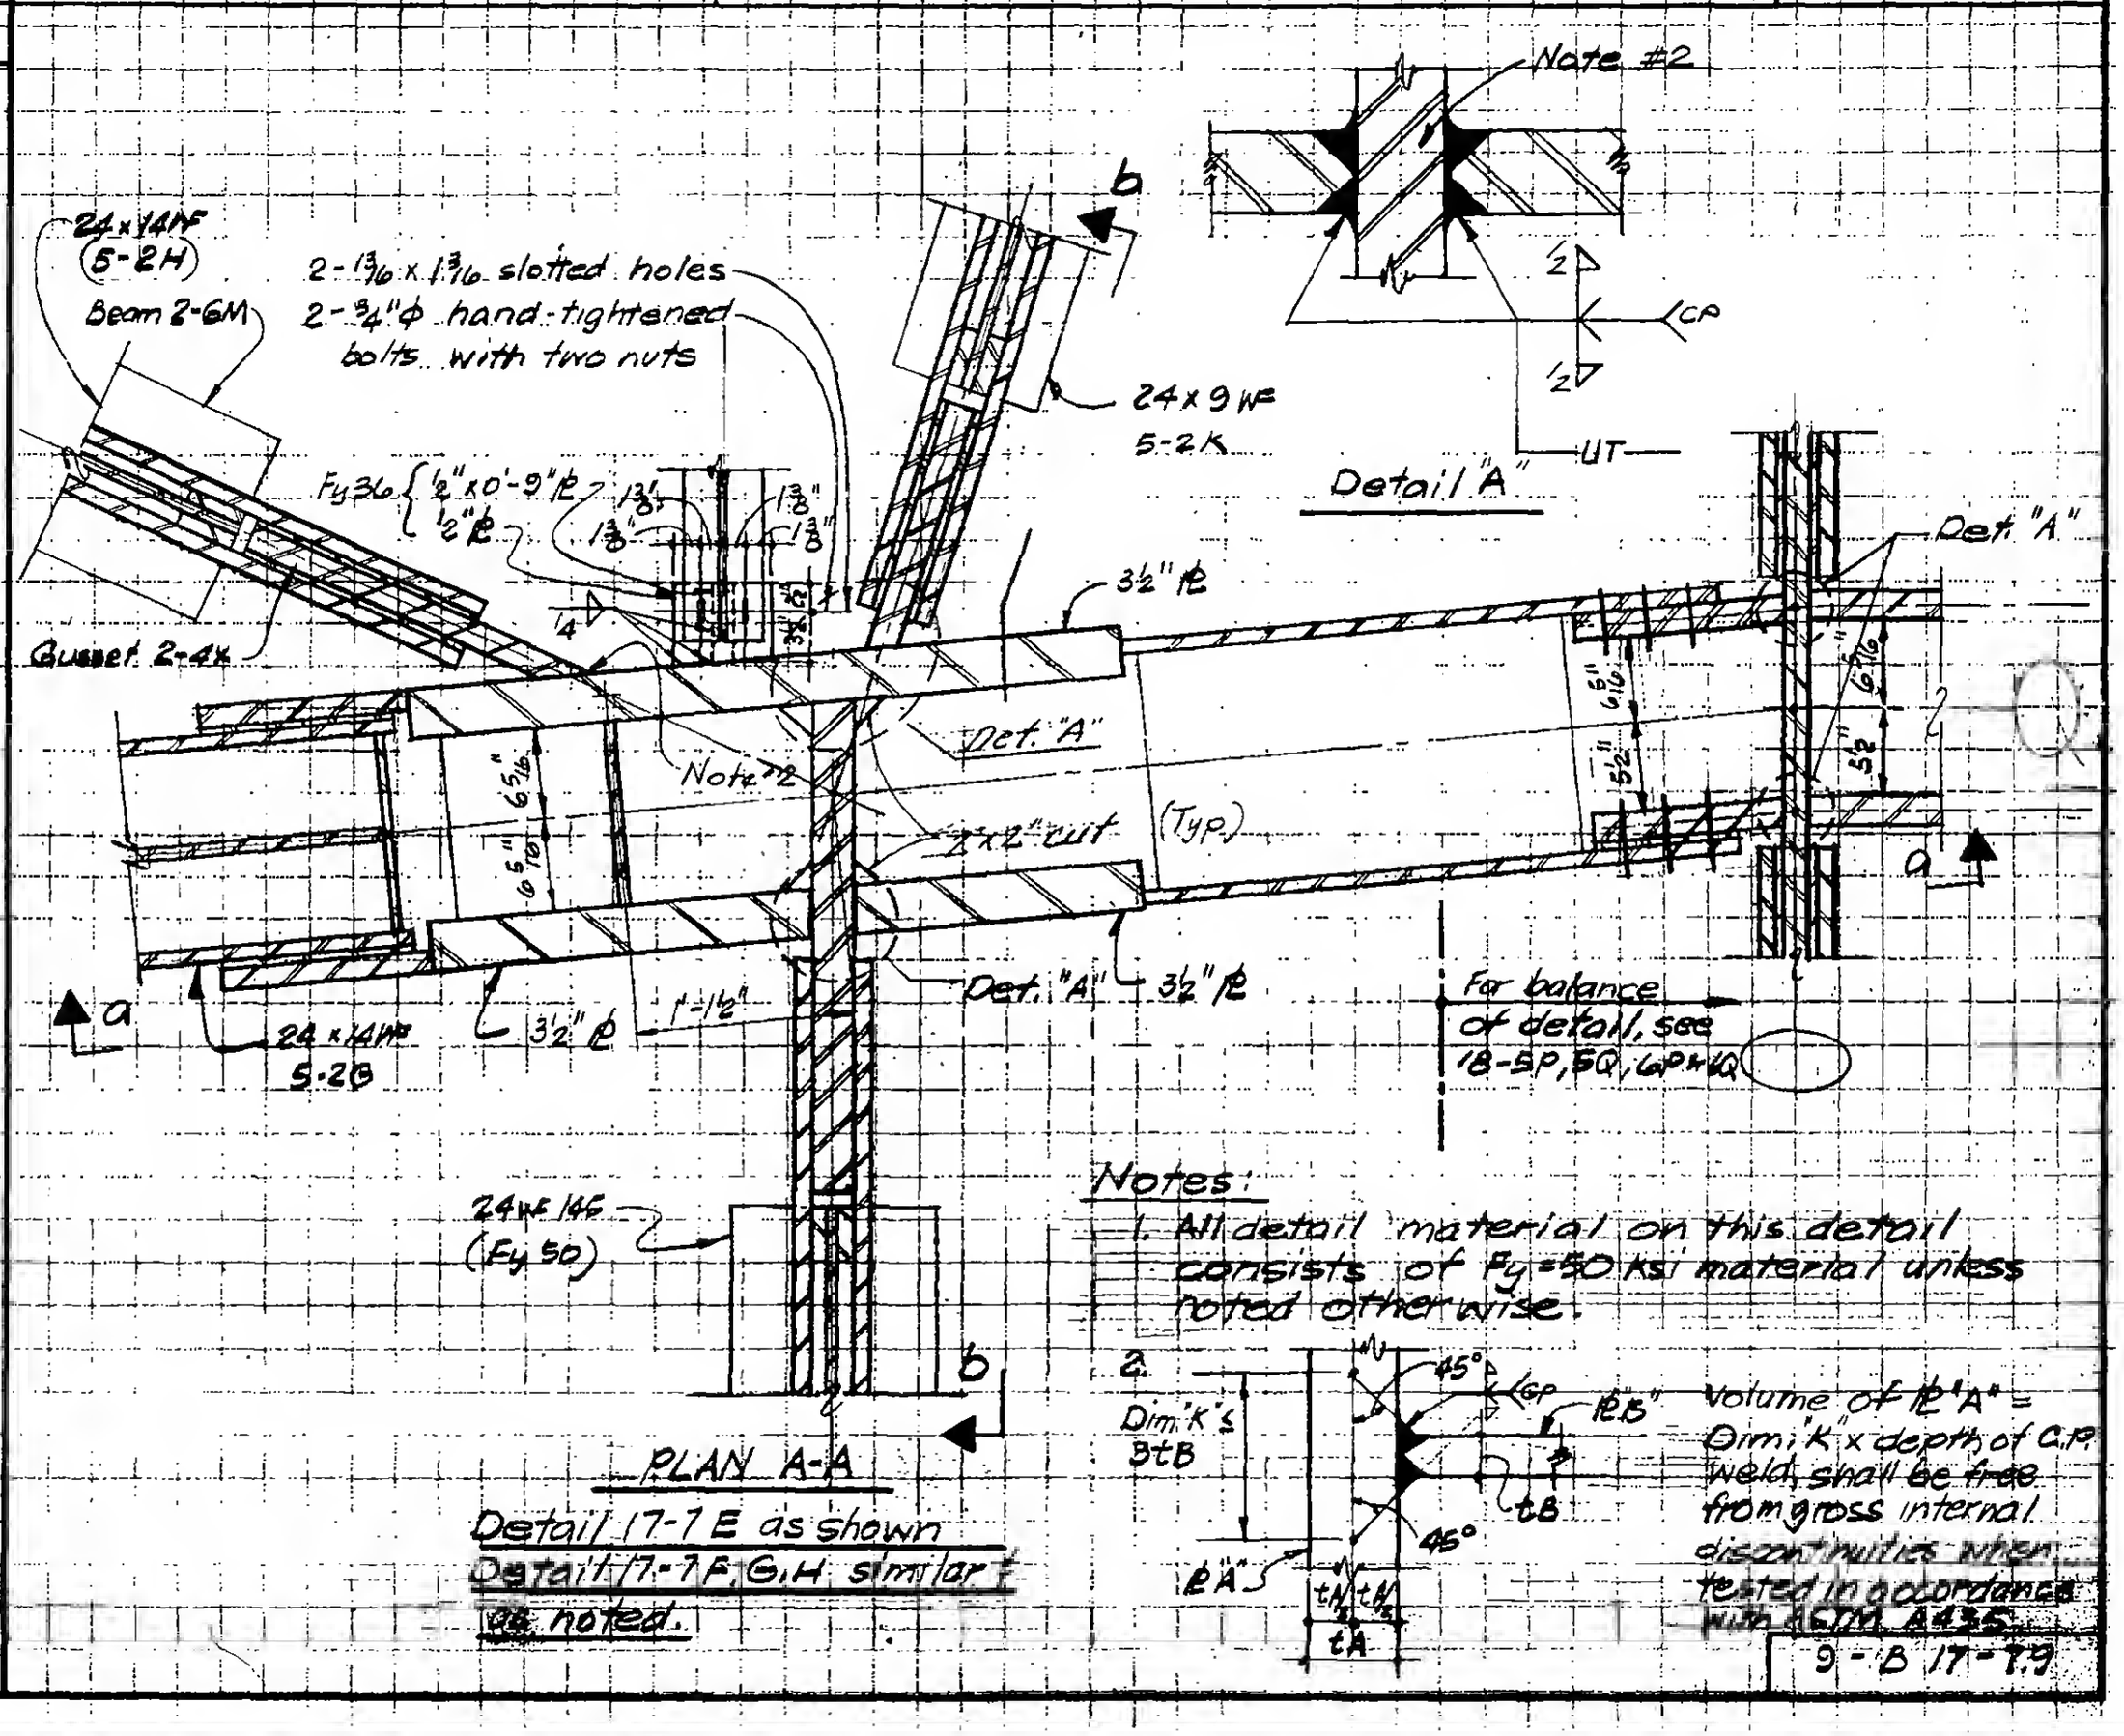

PLAN A-A

Detail 17-7E as shown
Detail 17-7F, G, H similar except as noted.

Notes:

1. All detail material on this detail consists of Fy = 50 ksi material unless noted otherwise.

Volume of lA = Dim 'K' x depth of C.P. weld, shall be free from gross internal discontinuities when tested in accordance with ASTM A435.

9 - B 17 - 7.9

LESLIE E. ROBERTSON — LICENSED PROFESSIONAL ENGINEER — No. 34360 — UNIVERSITY OF THE STATE OF NEW YORK

DESIGNED

DRAWN: M. Clarke

REVIEWED