
SKILLING, HELLE, CHRISTIANSEN, ROBERTSON — Structural & Civil Engineers

PROJECT: THE WORLD TRADE CENTER | TITLE: FLOOR 107-PH CONNECTION DETAILS - LINES 004 & 005 | DATE: 4-1-70

REVISIONS

6-16-70
12-14-70

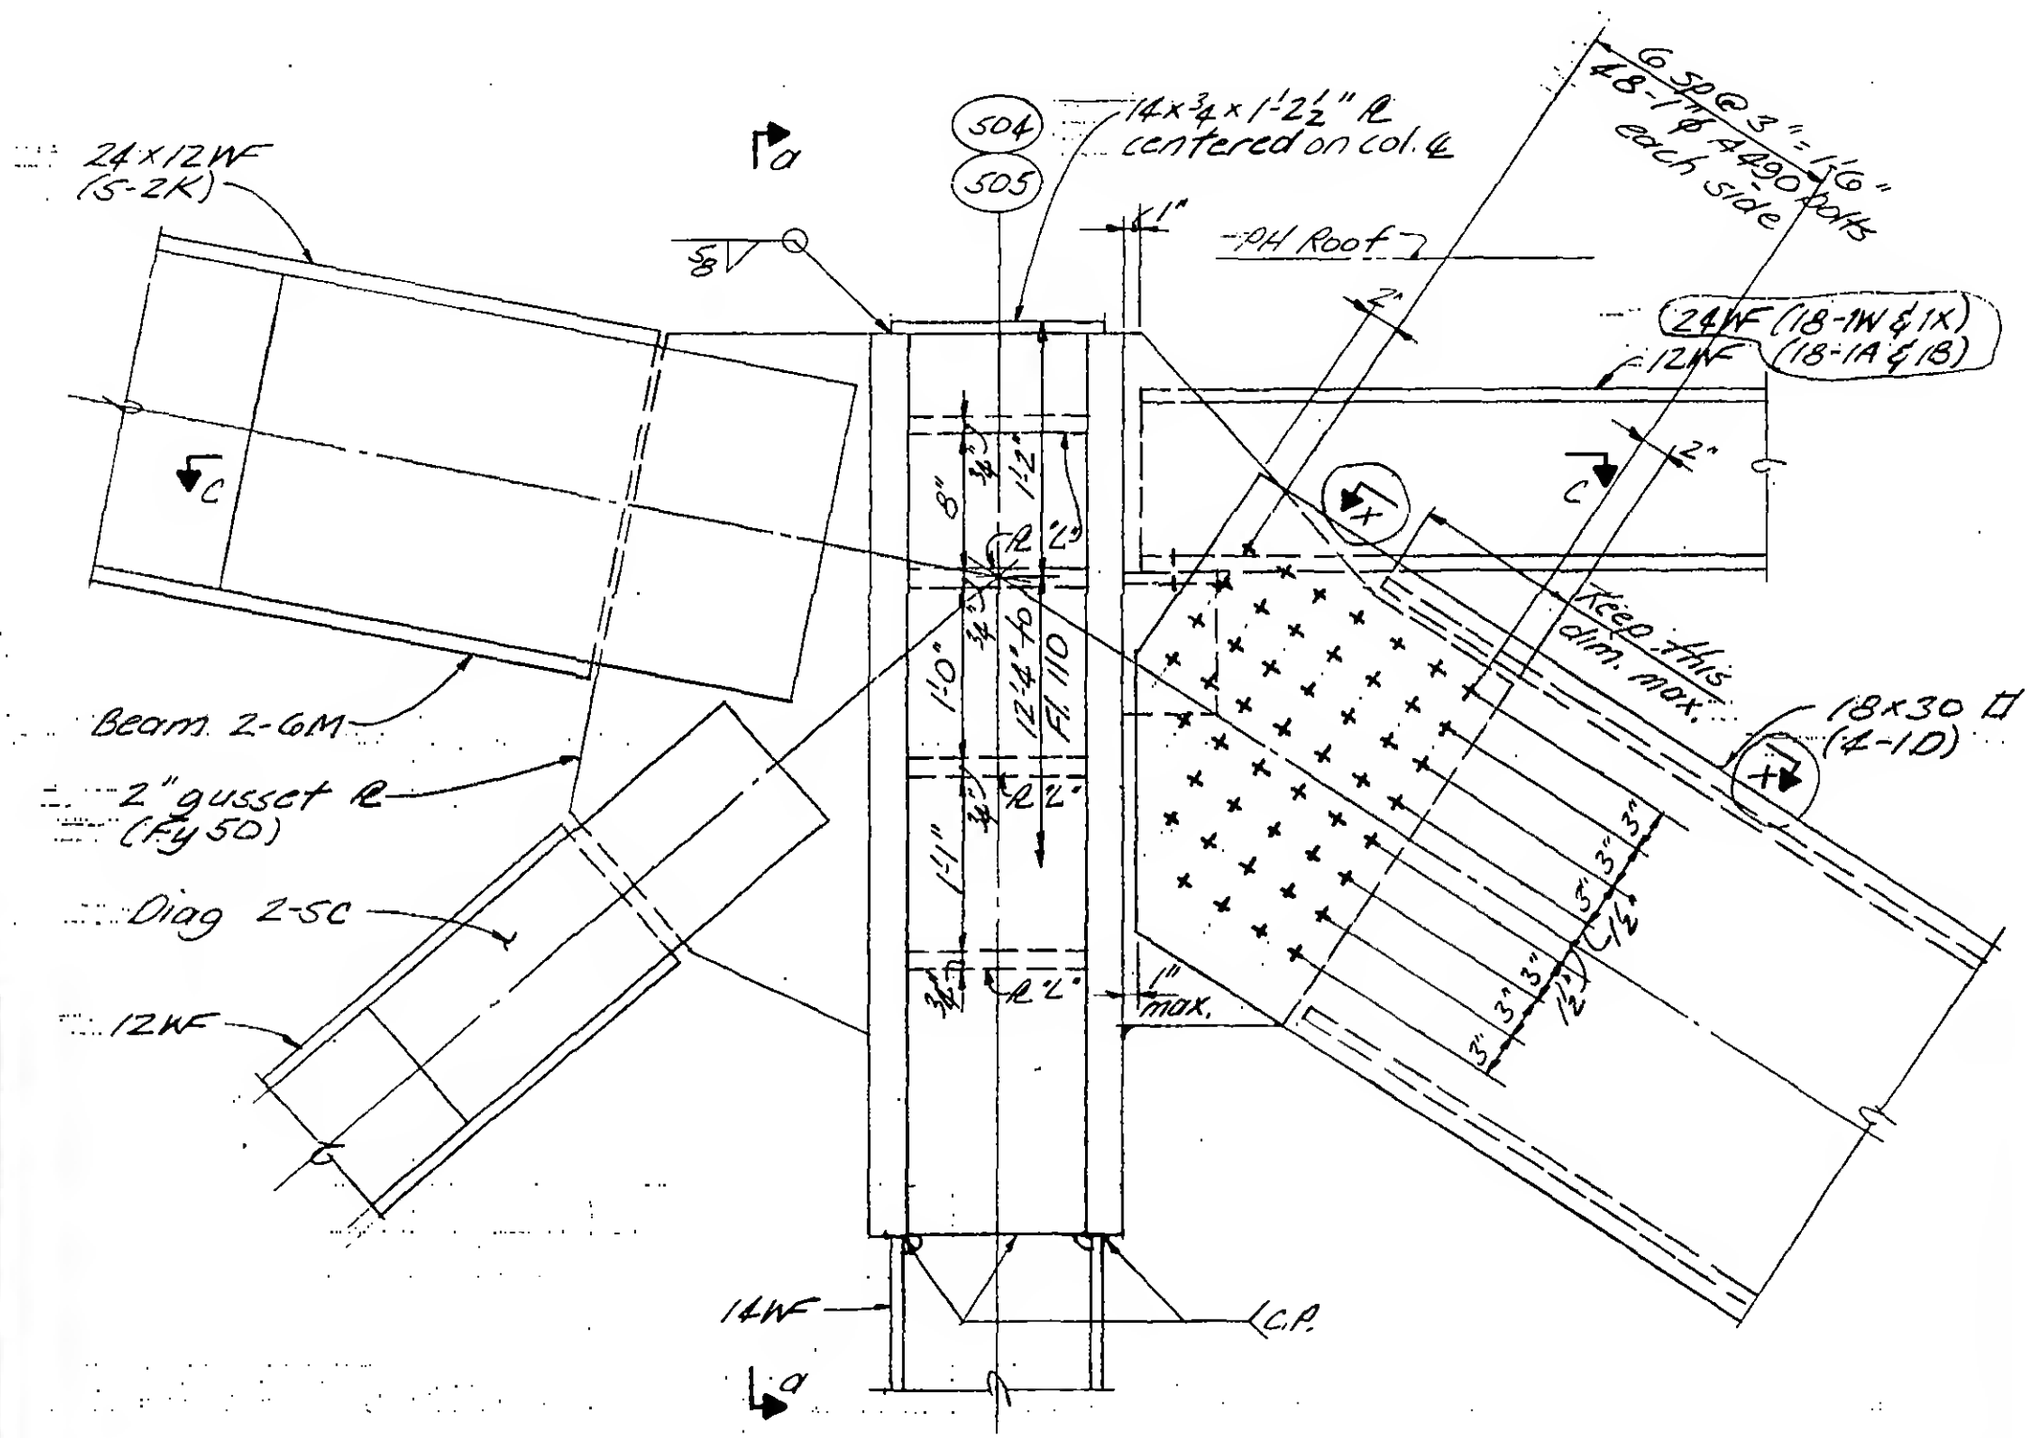

Section b-b

LICENSED PROFESSIONAL ENGINEER — LESLIE E. ROBERTSON — No. 34360 — UNIVERSITY OF THE STATE OF NEW YORK

DESIGNED: E. Gow
DRAWN: J. Adams
REVIEWED: E. Drakos

9-AB18-1.4