SKILLING, HELLE, CHRISTIANSEN, ROBERTSON — Structural & Civil Engineers

PROJECT: THE WORLD TRADE CENTER | TITLE: FL 107-PH CONNECTION DETAILS | DATE: 4-1-70

VISIONS

-16-70
12/14/70

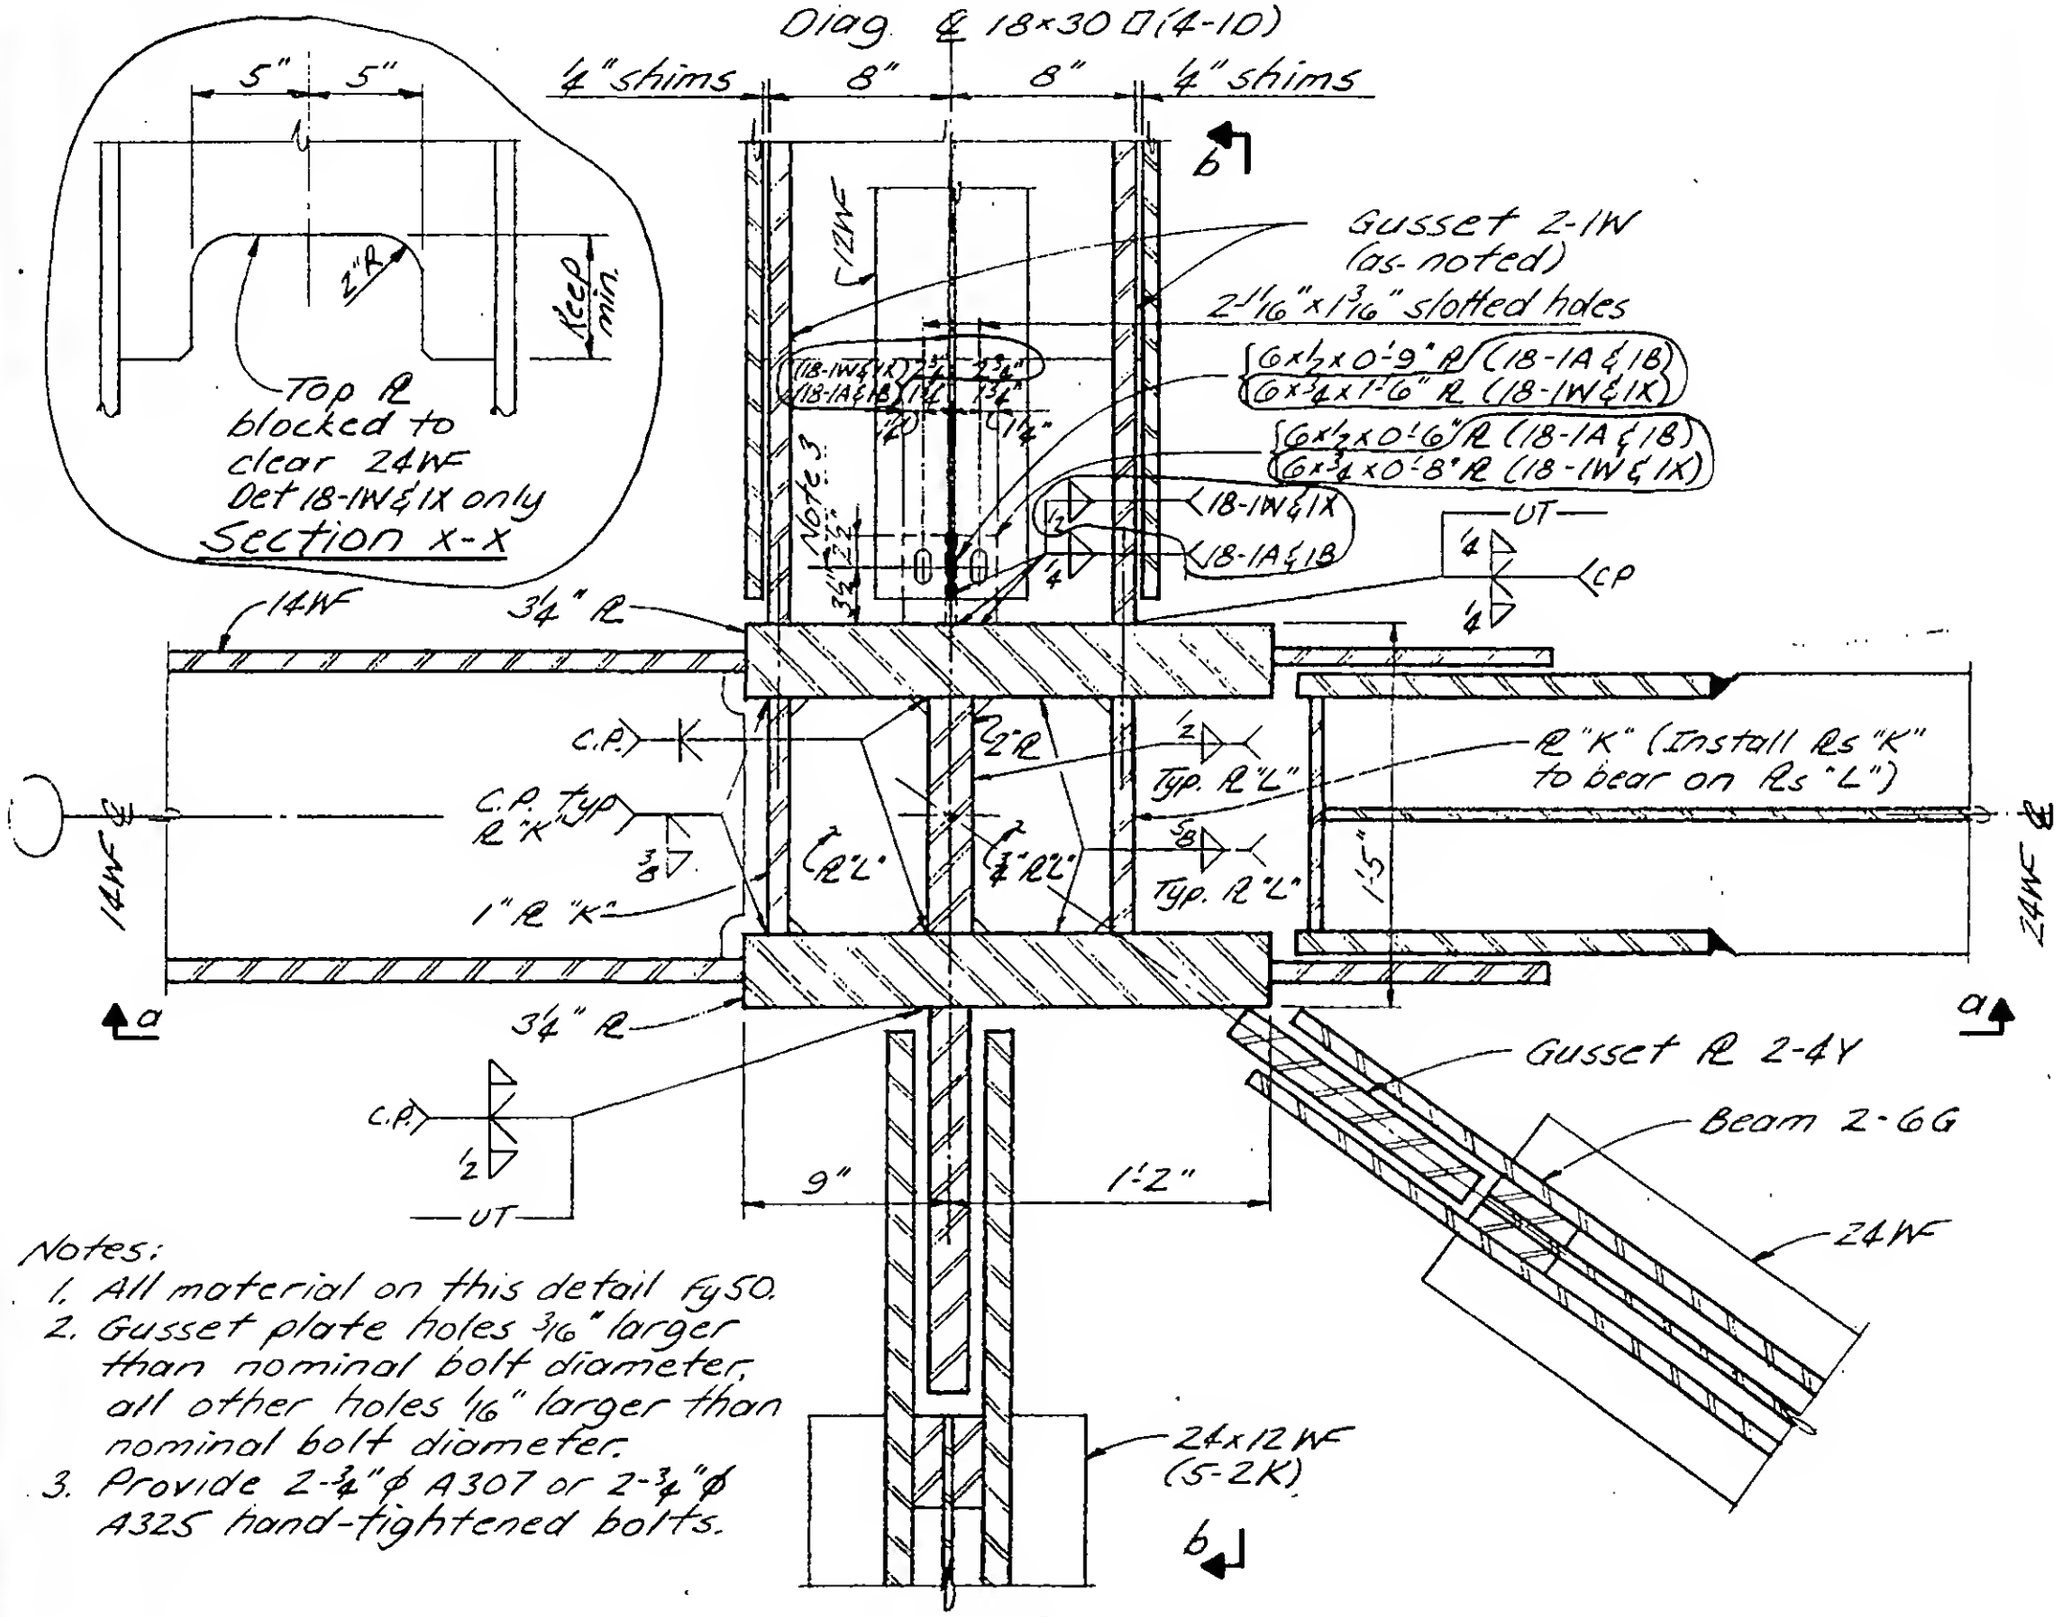

Notes:
1. All material on this detail Fy50.
2. Gusset plate holes 3/16" larger than nominal bolt diameter, all other holes 1/16" larger than nominal bolt diameter.
3. Provide 2-3/4"ϕ A307 or 2-3/4"ϕ A325 hand-tightened bolts.

Plan Section C-C

Col. 505 as shown
Col 504 opp. hand

9-AB18-1.5

PROFESSIONAL ENGINEER
LIE E. ROBERTSON
No 34360
OF THE STATE OF NEW YORK

DESIGNED: A. Boss
DRAWN: Adams
REVIEWED: Drakos