
SKILLING, HELLE, CHRISTIANSEN, ROBERTSON — Structural & Civil Engineers

PROJECT: THE WORLD TRADE CENTER | TITLE: FL 107 - PH CONNECTION DETAILS - LINES 04&05 | DATE: 4-1-70

REVISIONS

5/27/70
7/8/70

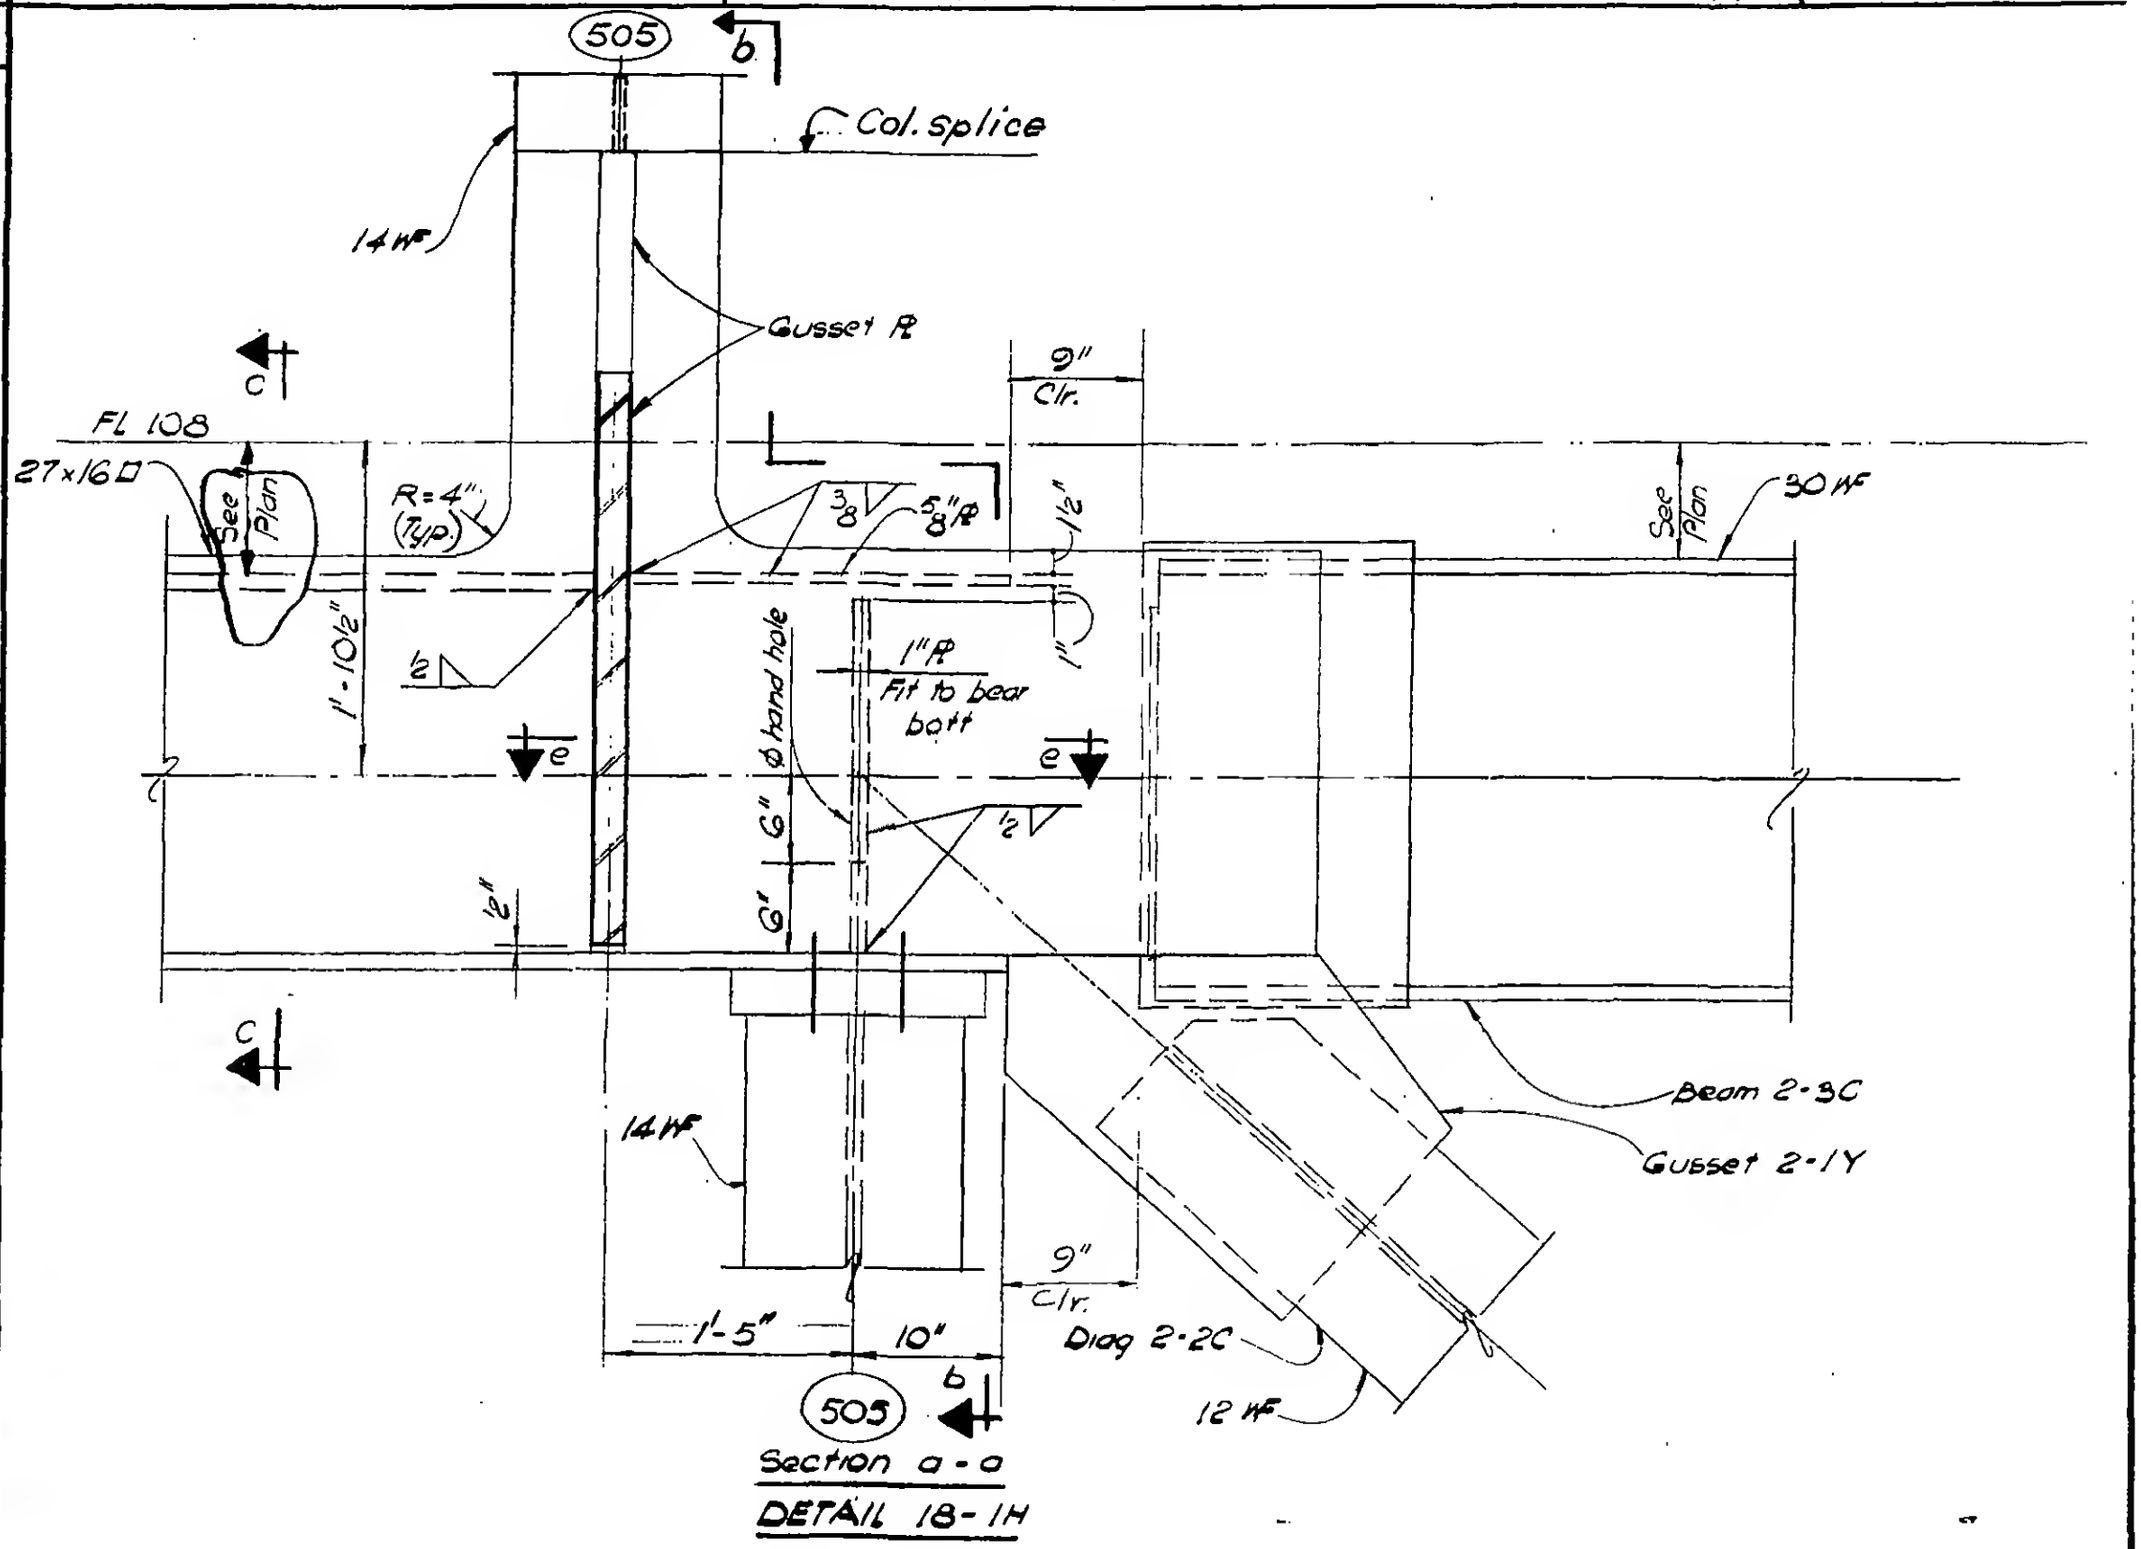

Section a-a

DETAIL 18-1H

LICENSED PROFESSIONAL ENGINEER — LESLIE E. ROBERTSON — No. 34360 — UNIVERSITY OF THE STATE OF NEW YORK

DESIGNED: J. Vorr
DRAWN: W. Clarke
REVIEWED: E. Draxos

9-AB18-1.10