
SKILLING, HELLE, CHRISTIANSEN, ROBERTSON — Structural & Civil Engineers

PROJECT: THE WORLD TRADE CENTER | TITLE: FL 107-PH CONNECTION DETAILS-LINES 04&05 | DATE: 5-27-70

REVISIONS

7/8/70

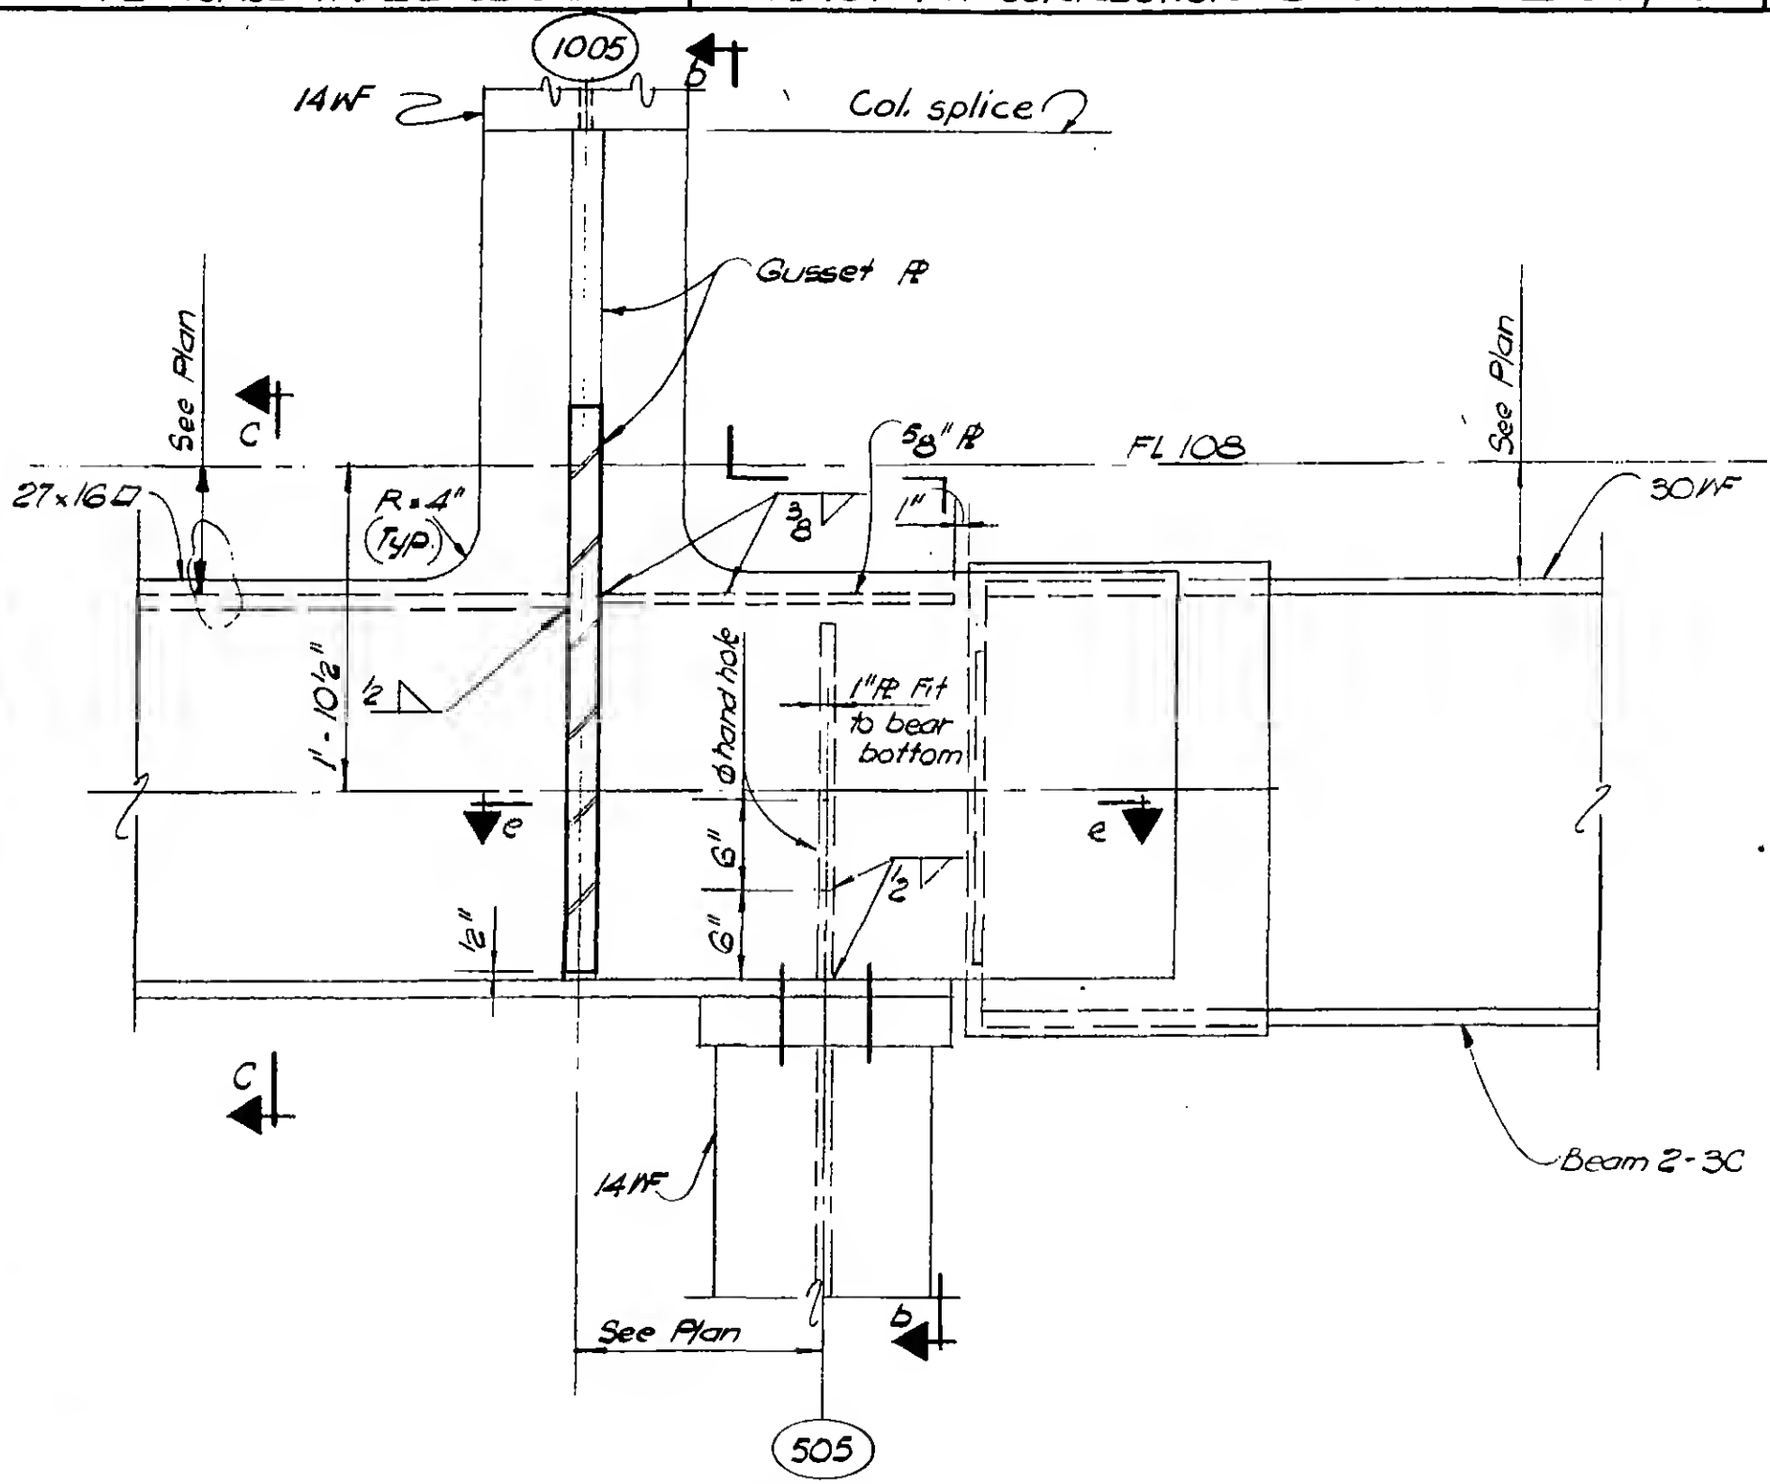


Section a-a

DETAIL 18-2H

LICENSED PROFESSIONAL ENGINEER — LESLIE E. ROBERTSON — NO. 34360 — UNIVERSITY OF THE STATE OF NEW YORK

DESIGNED: H. Von

DRAWN: M. Clarke

REVIEWED: E. Drakos

9-AB18-2.3