
SKILLING, HELLE, CHRISTIANSEN, ROBERTSON — Structural & Civil Engineers

PROJECT THE WORLD TRADE CENTER | TITLE FL 107 - PH CONNECTION DETAILS - LINES 04 & 05 | DATE 4-1-70


REVISIONS

7-10-70

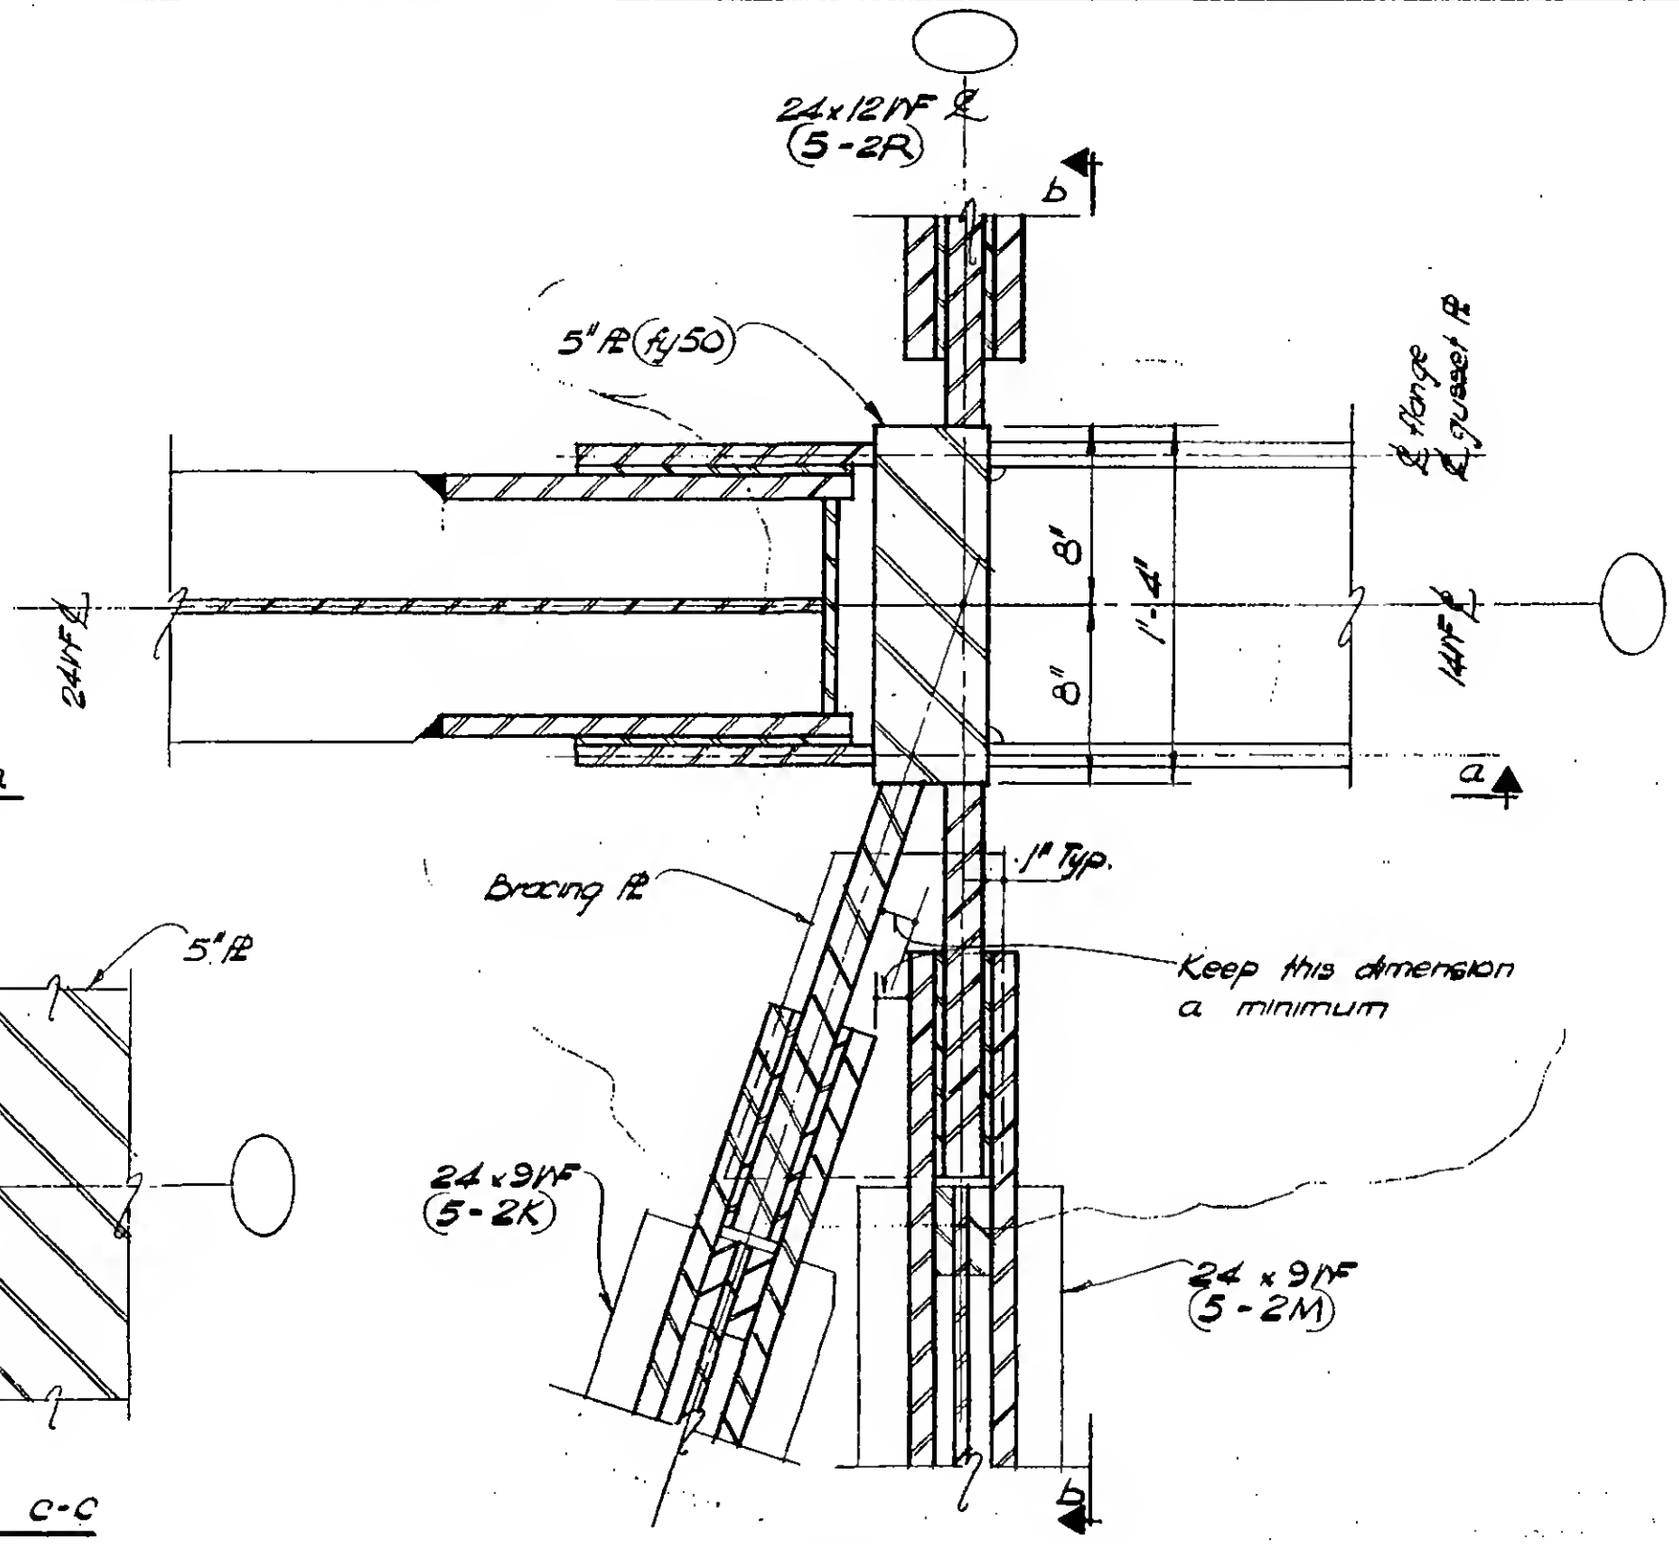

PLAN

DETAIL 18-3A (Col. 604) as shown
DETAIL 18-3B (Col 605) opp hand

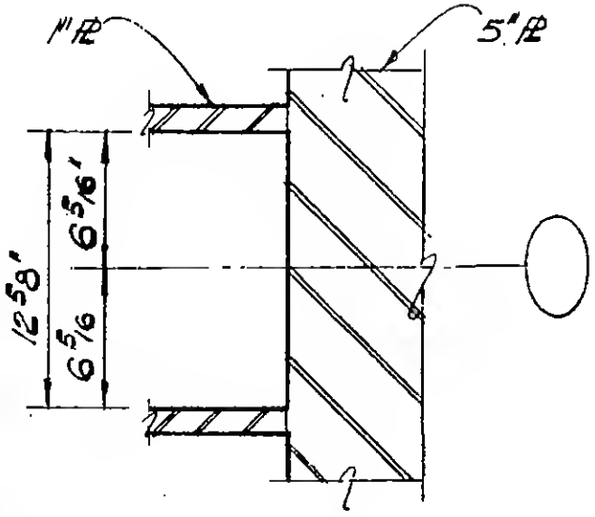

Section C-C

LICENSED PROFESSIONAL ENGINEER
LESLIE E. ROBERTSON
No. 34360
UNIVERSITY OF THE STATE OF NEW YORK

17

DESIGNED

DRAWN
M. Clarke

REVIEWED
E. Drakos

9 - AB/8 - 3/4