
SKILLING, HELLE, CHRISTIANSEN, ROBERTSON — Structural & Civil Engineers

PROJECT: THE WORLD TRADE CENTER | TITLE: FL. 107-PH CONNECTION DETAILS-LINES 04&05 | DATE: 4-1-70

REVISIONS

7/9/70

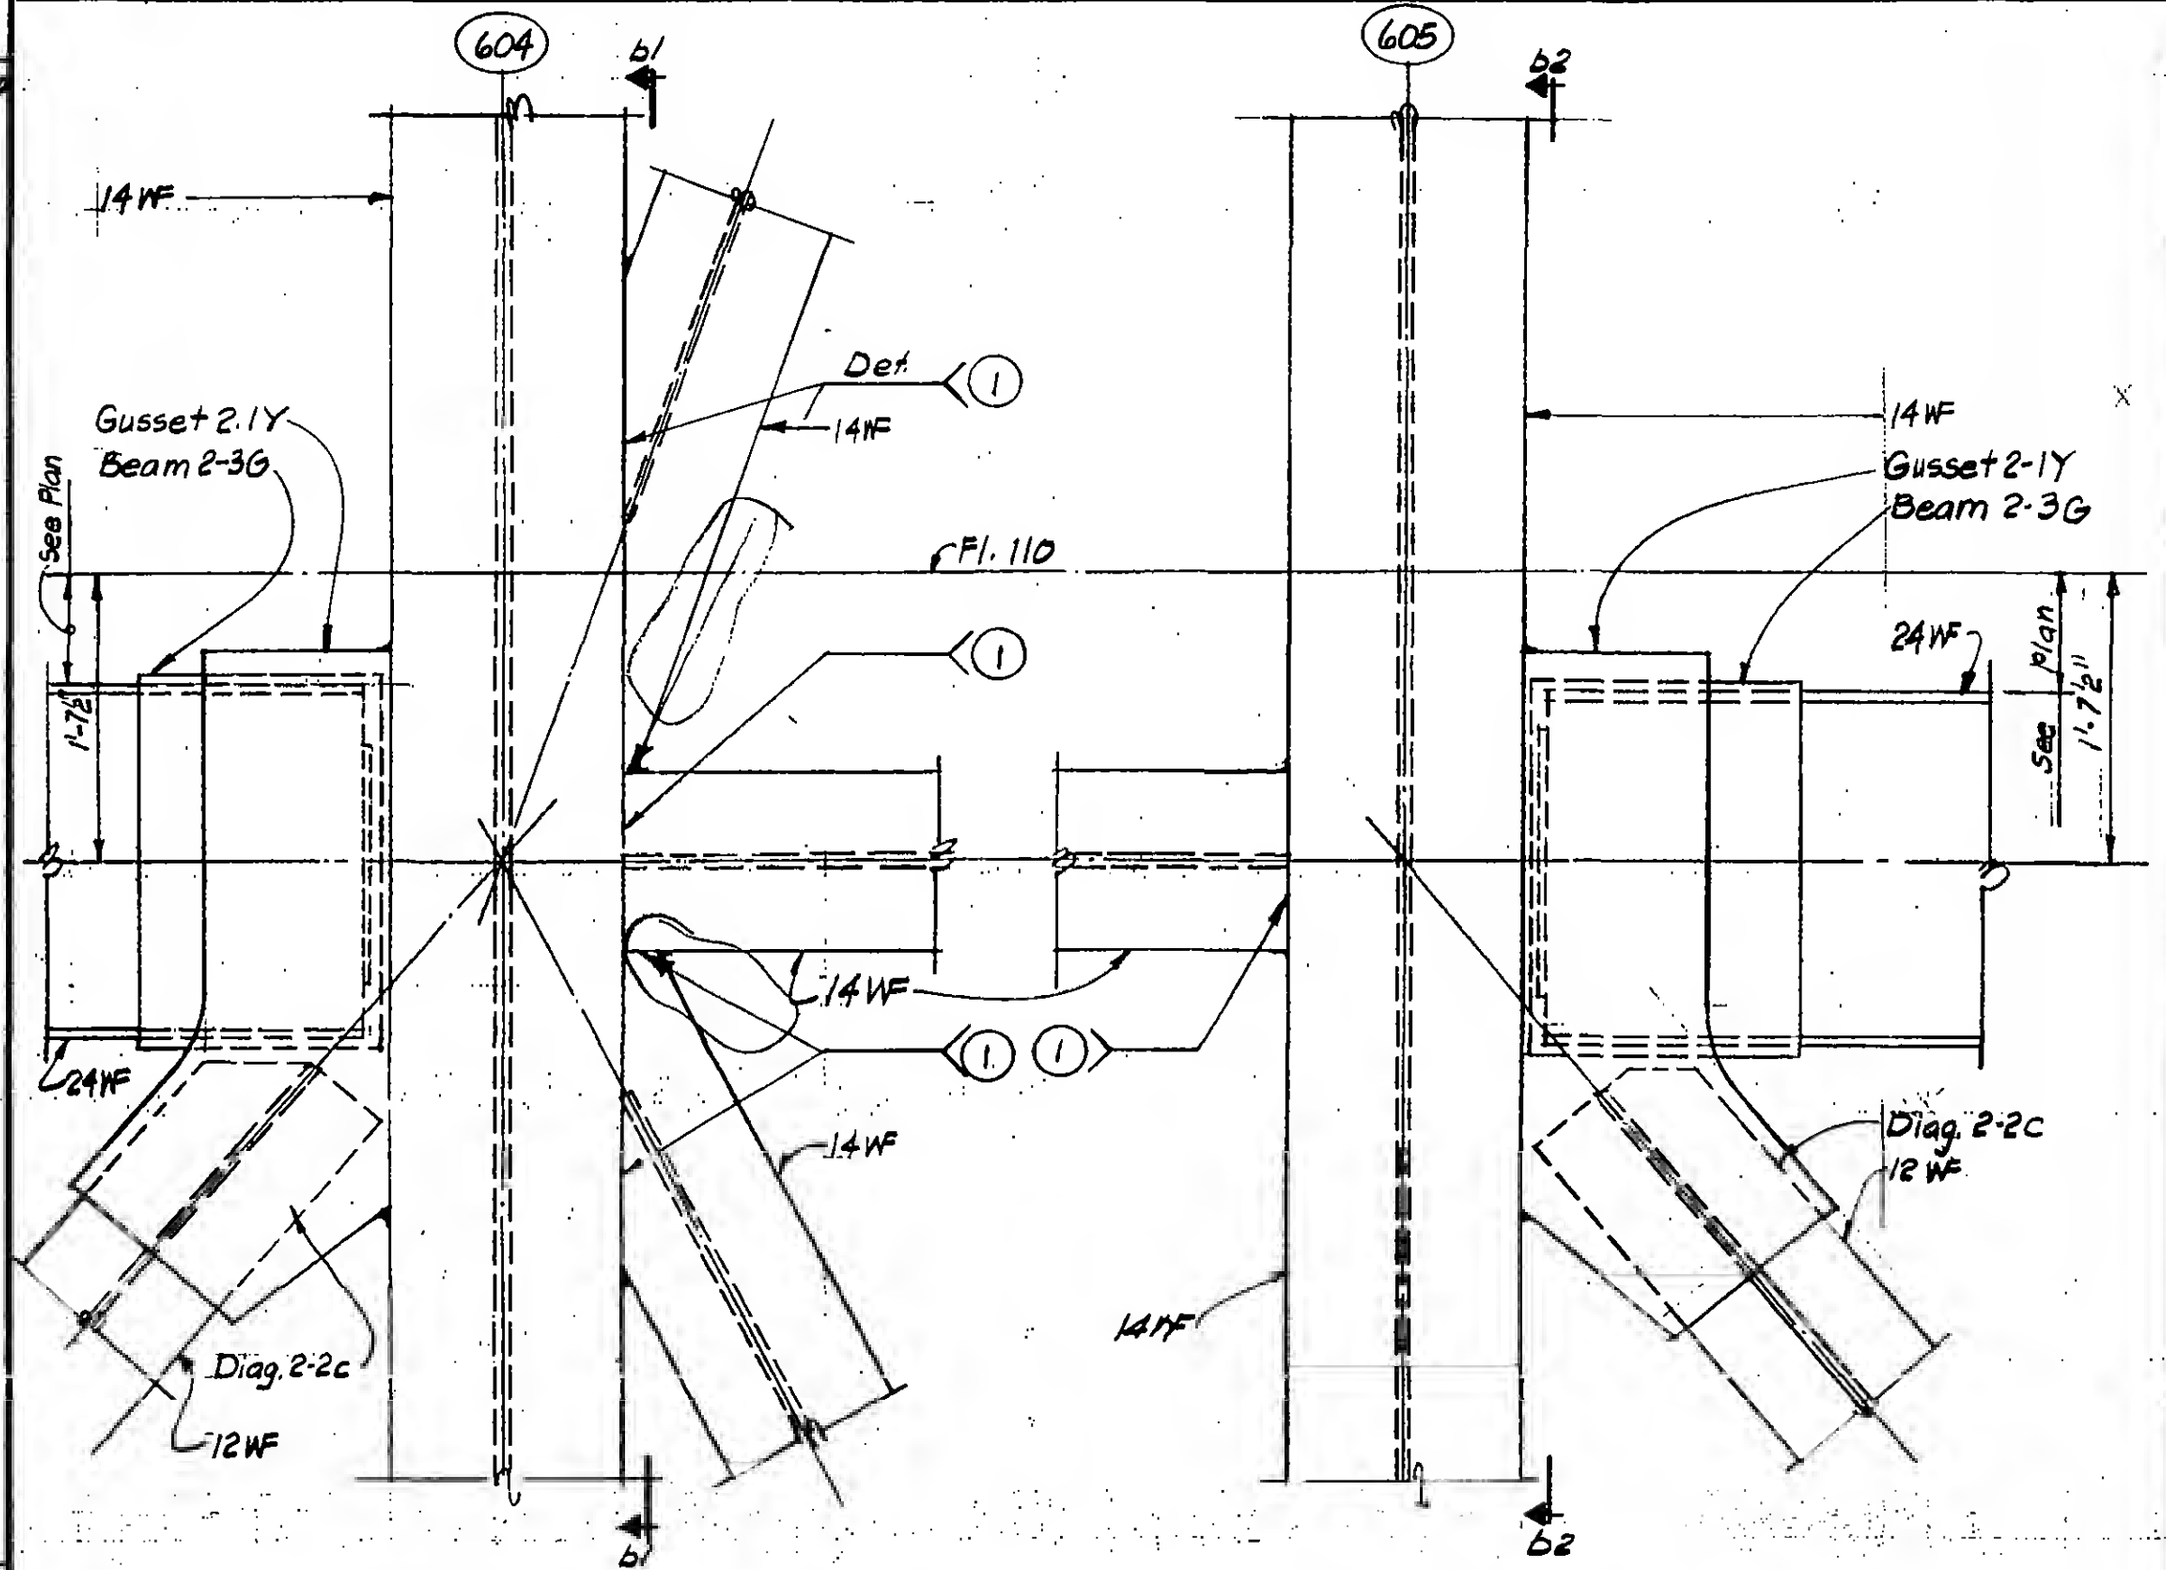


Section a-a
DETAIL 16-3C

Section a-a
DETAIL 16-3D

LICENSED PROFESSIONAL ENGINEER — LESLIE E. ROBERTSON — NO. 34360 — UNIVERSITY OF THE STATE OF NEW YORK

DESIGNED

DRAWN: P.M. Dzeki

REVIEWED: E. Drakos

9-AB 16-3.6