
SKILLING, HELLE, CHRISTIANSEN, ROBERTSON — Structural & Civil Engineers

PROJECT: THE WORLD TRADE CENTER | TITLE: FL 107-PH CONNECTION DETAILS - LINES 04 & 05 | DATE: 4-1-70

REVISIONS
7/8/70

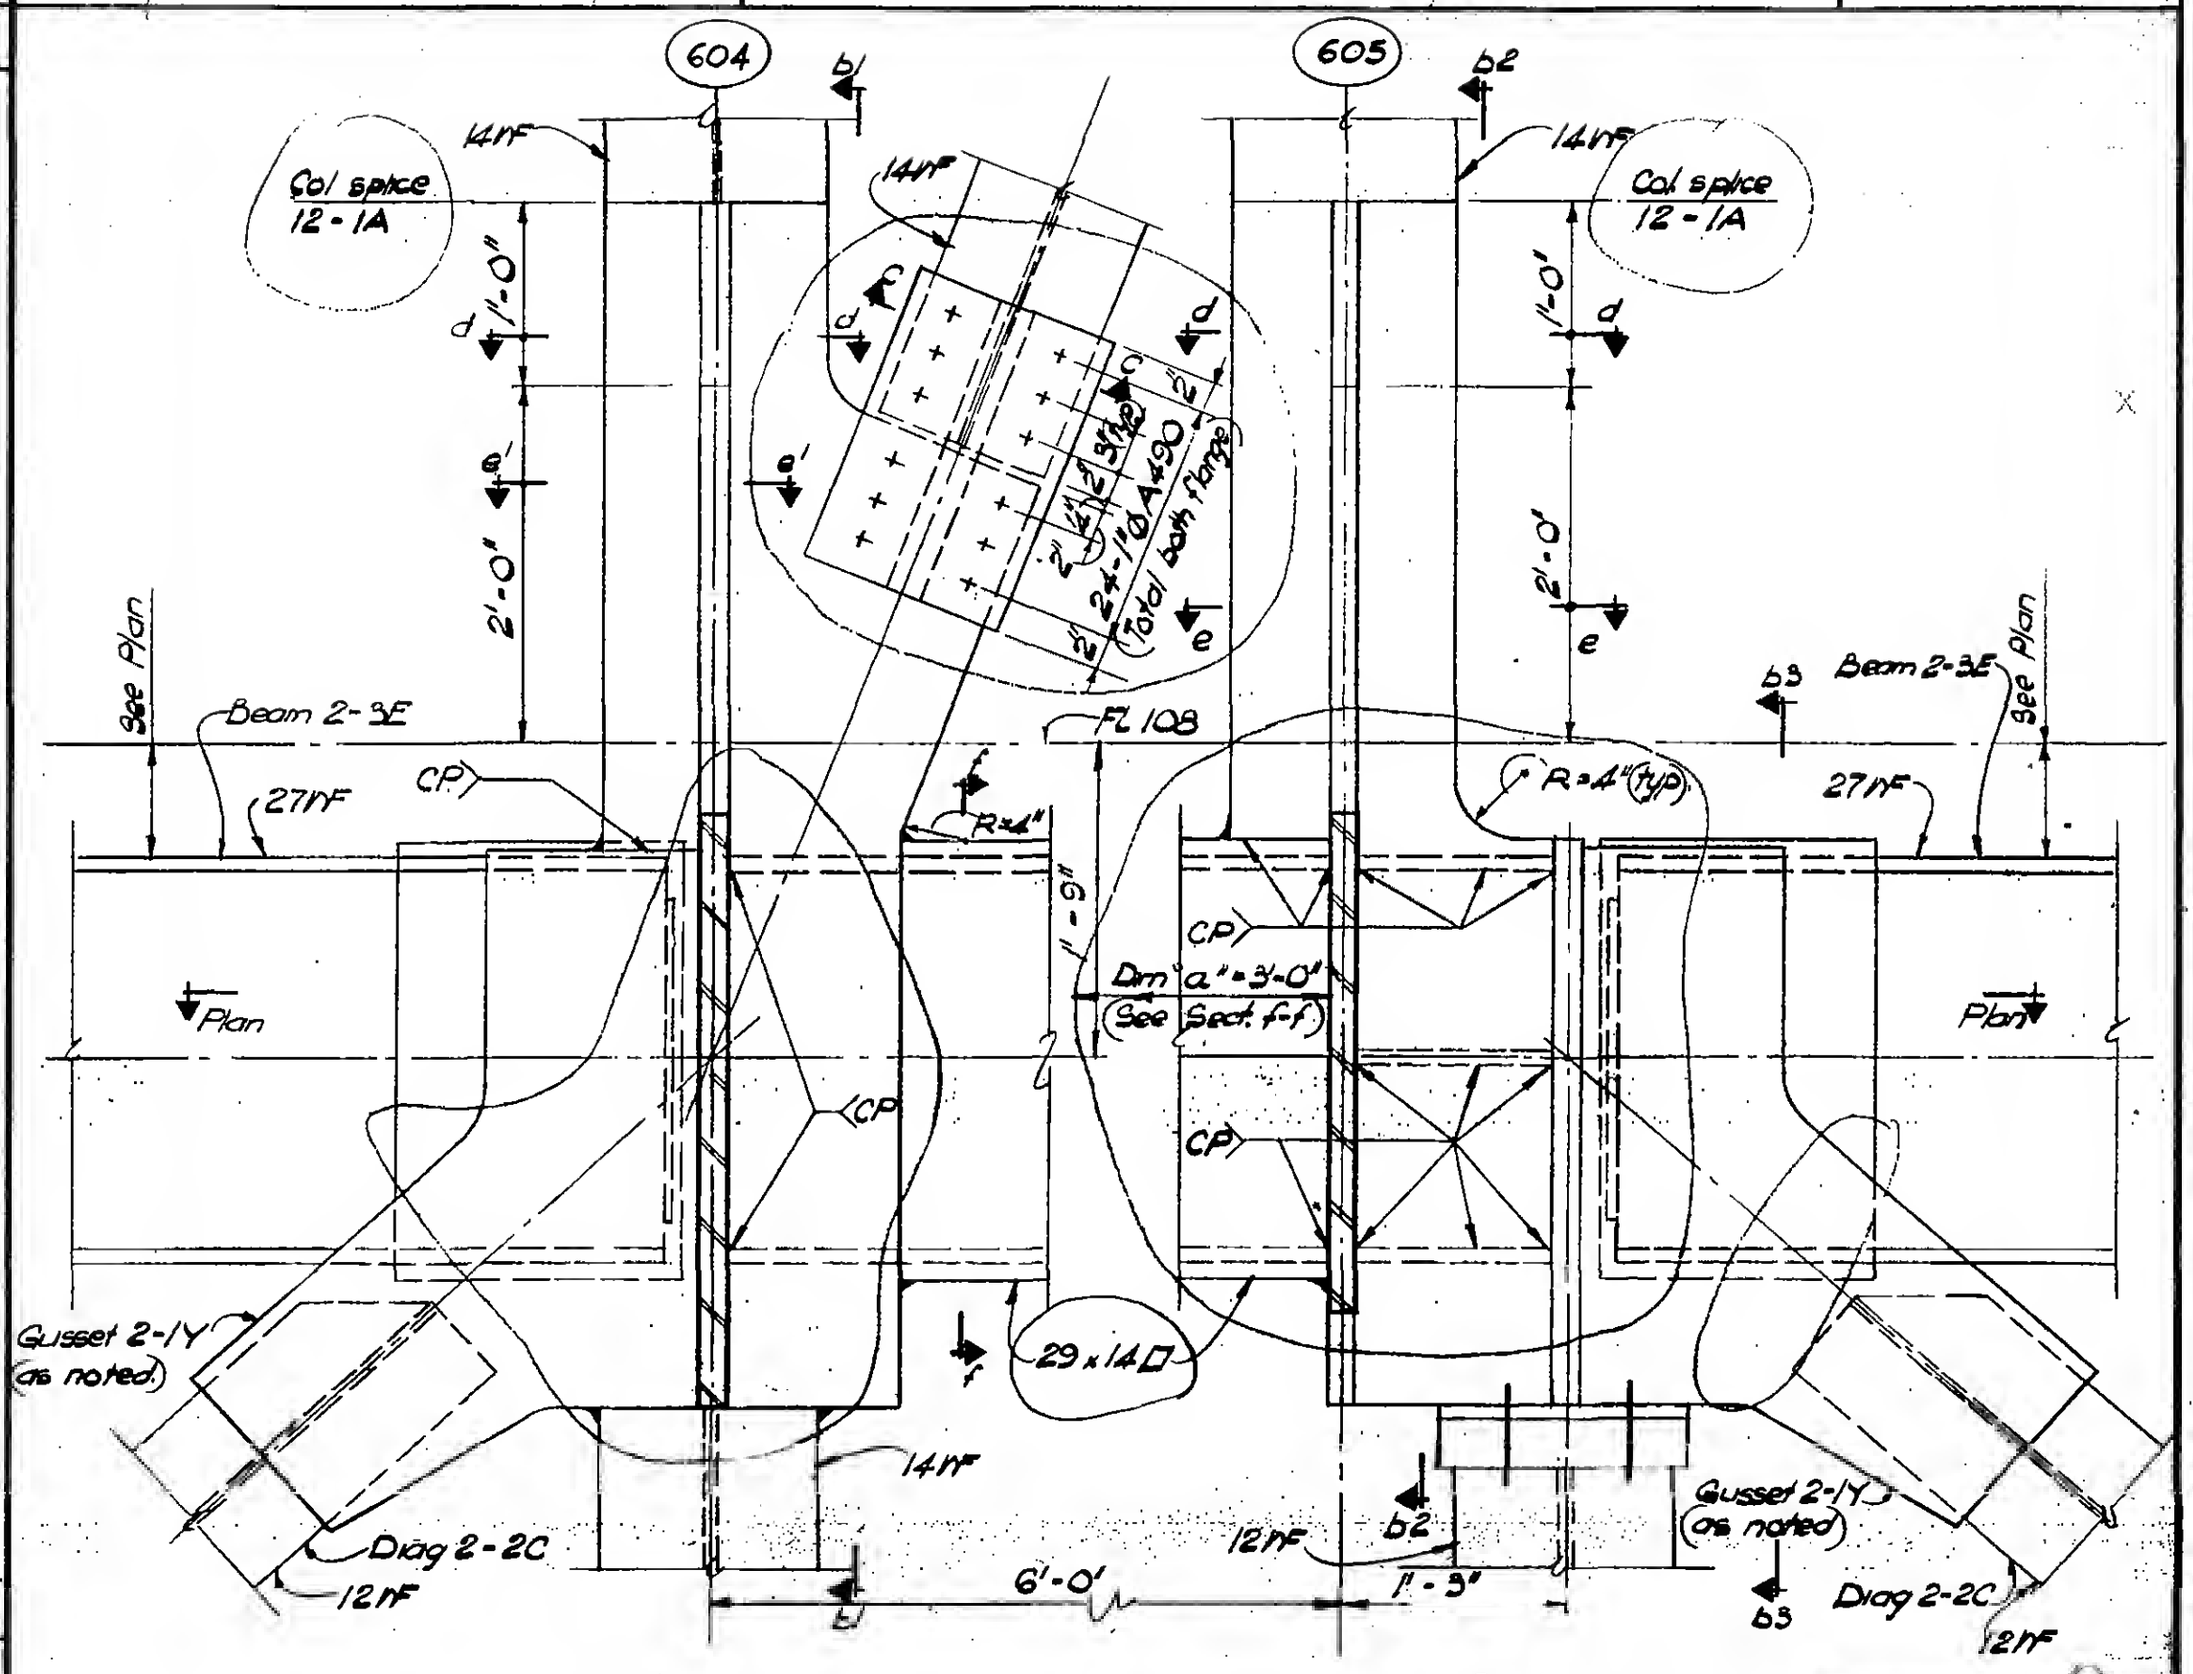

DESIGNED

DRAWN
E. Smith

CHECKED

REVIEWED
E. Drakos

9-AB/8-3.11