
SKILLING, HELLE, CHRISTIANSEN, ROBERTSON — Structural & Civil Engineers

PROJECT THE WORLD TRADE CENTER | TITLE FL 107 - PH CONNECTION DETAILS - LINES 04 & 05 | DATE 4 - 1 - 70

REVISIONS

7/8/10

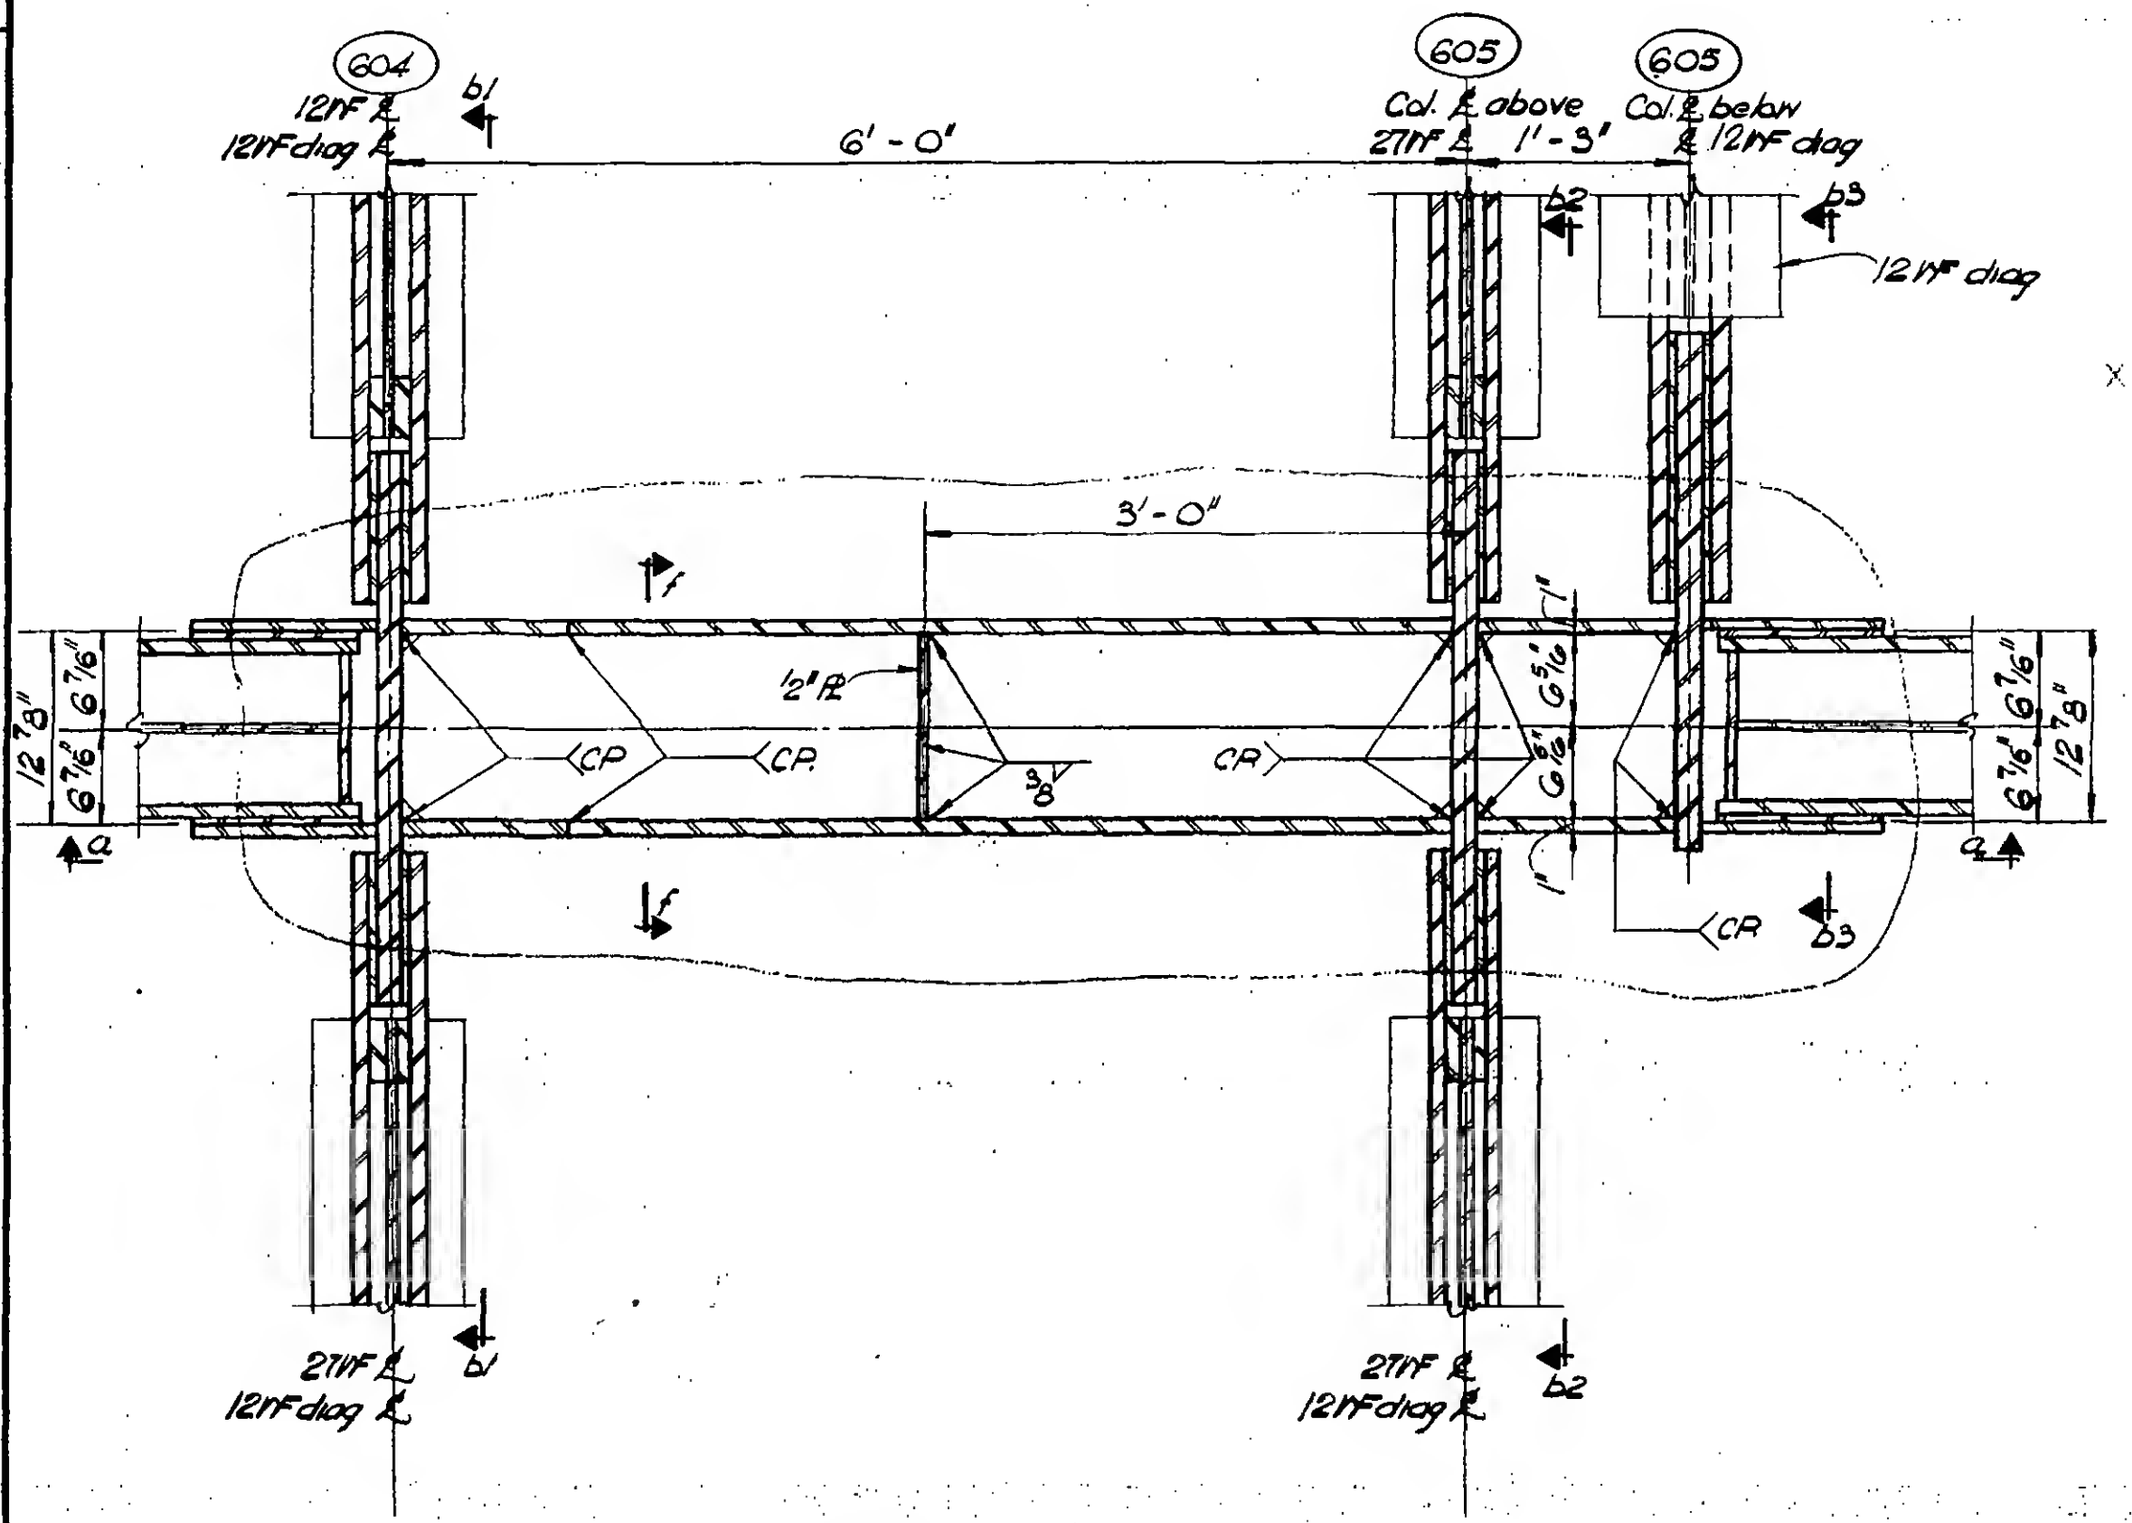

PLAN

DESIGNED

DRAWN W. Clarke

REVIEWED E. Dracos

9 - AB18 - 3 12