SKILLING, HELLE, CHRISTIANSEN, ROBERTSON — Structural & Civil Engineers

PROJECT THE WORLD TRADE CENTER | TITLE FL 107 - PH CONNECTION DETAILS-LINES 04 & 05 | DATE 4/1/70

REVISIONS

7/8/10

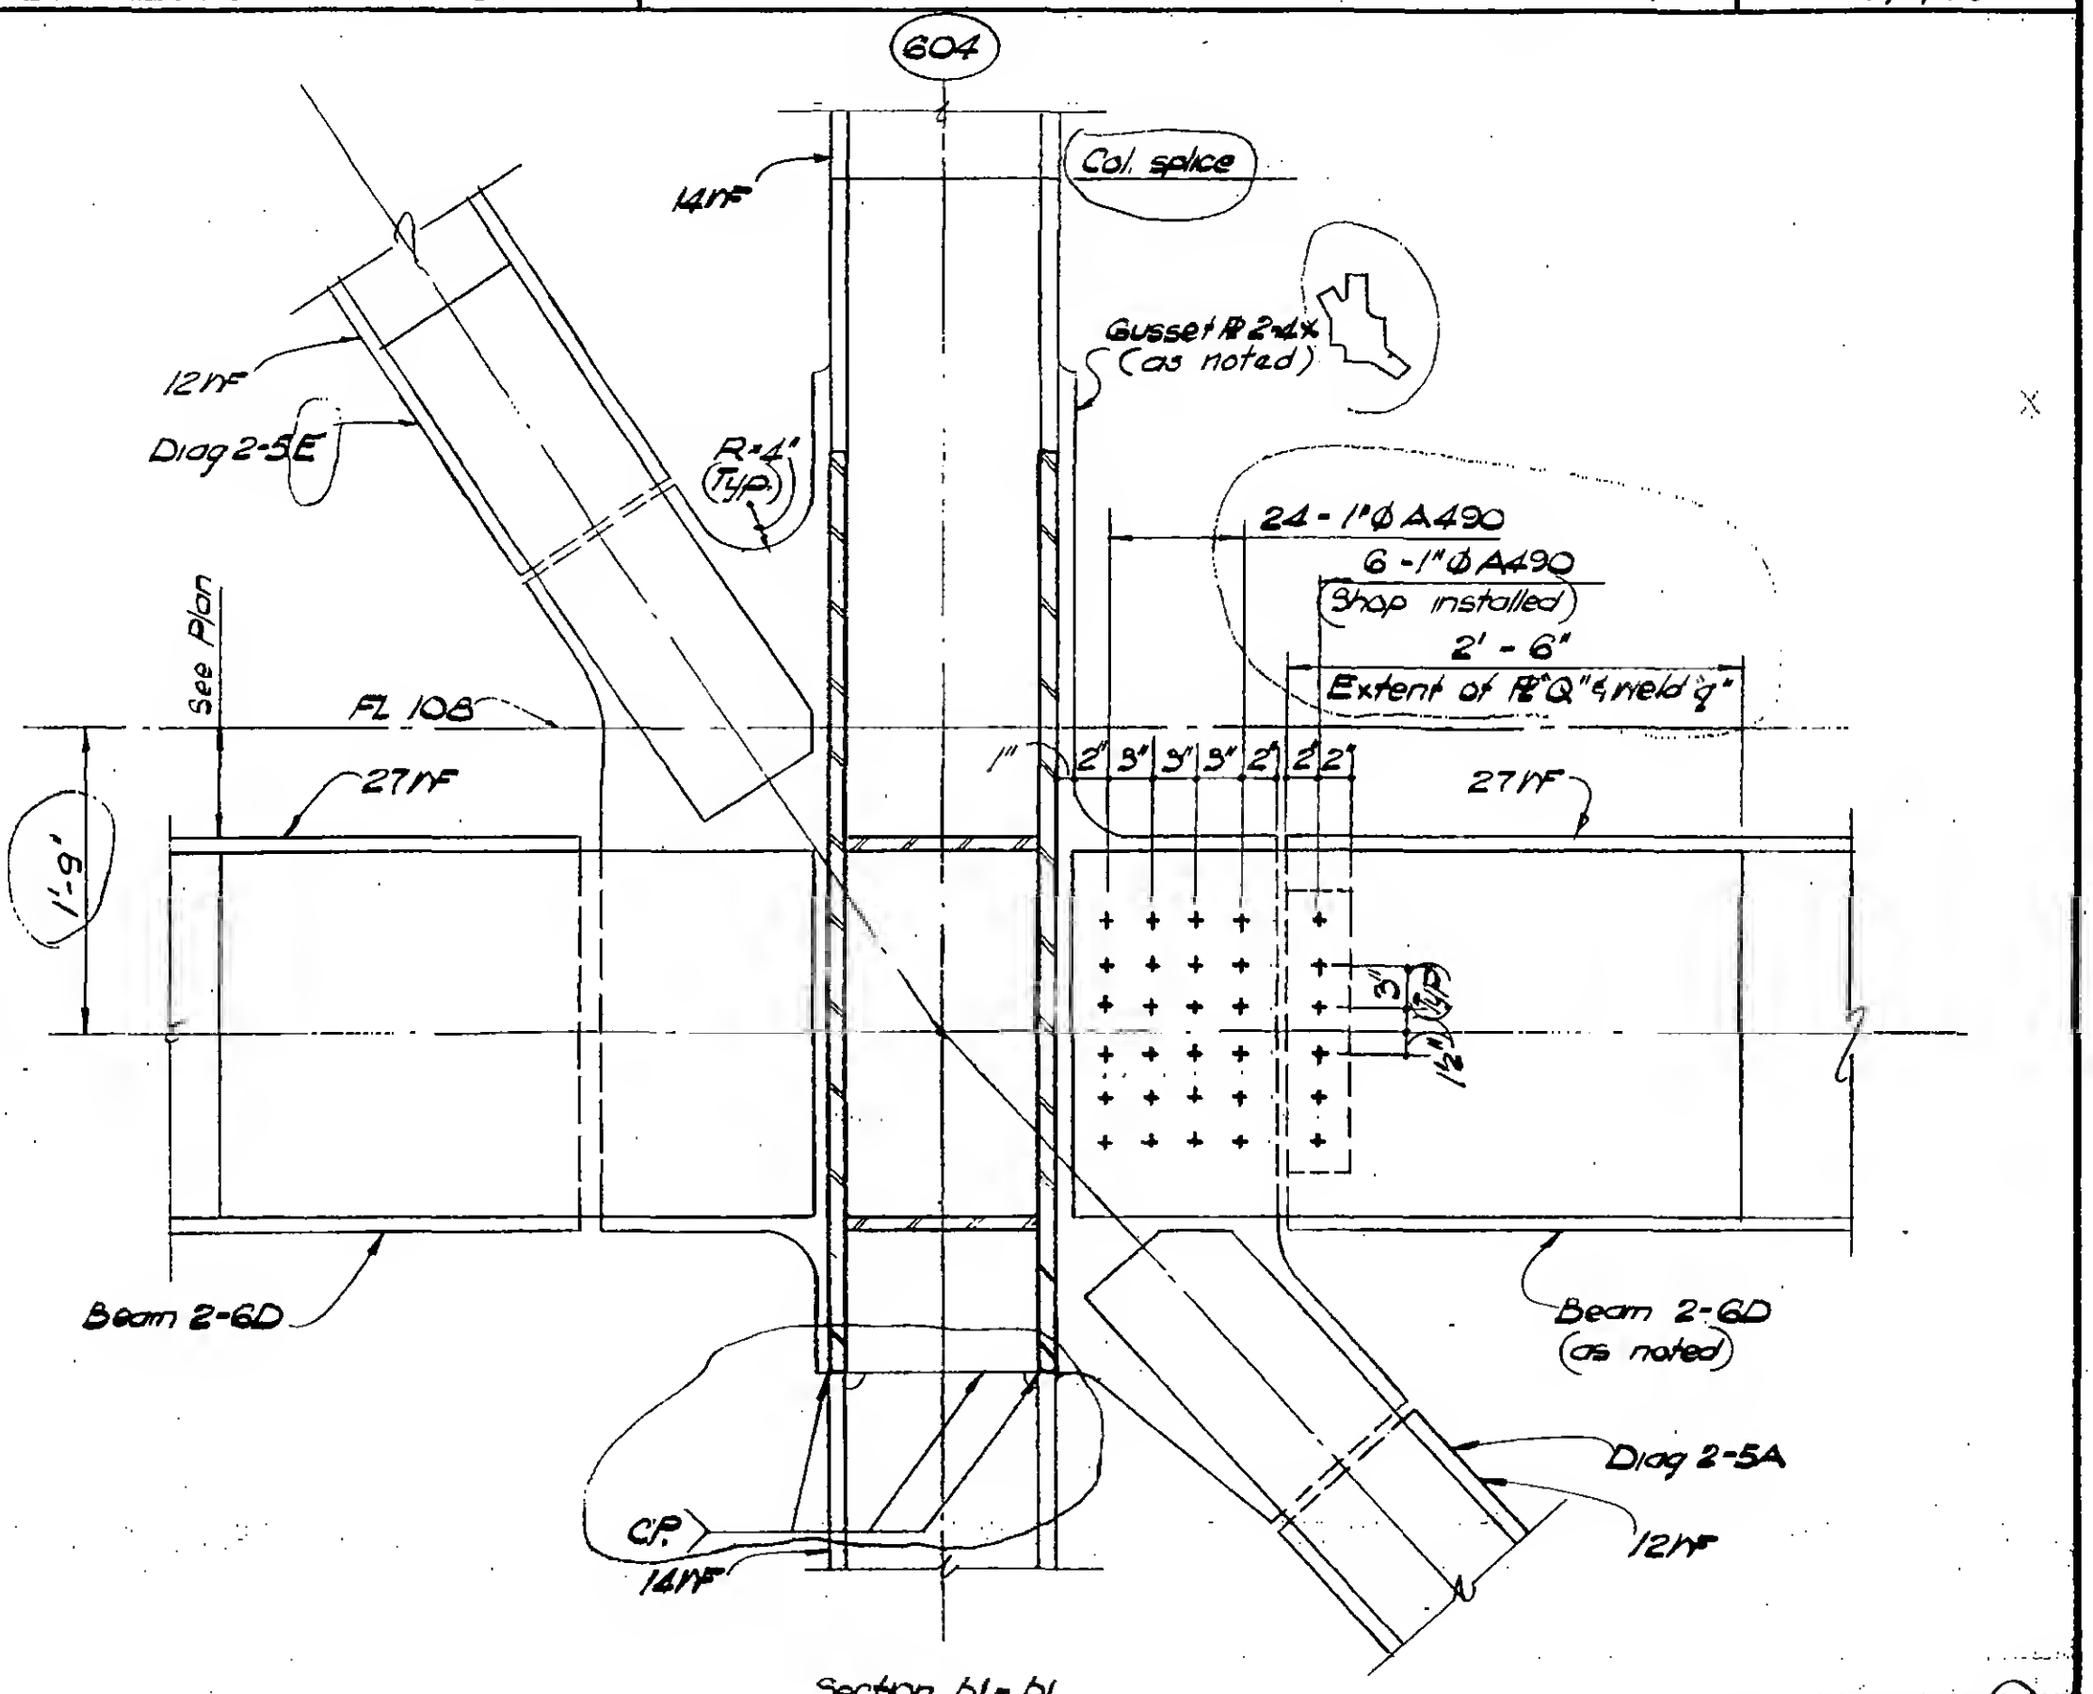

Section 61 - 61

DESIGNED

DRAWN F. Smith

REVIEWED E. Drakos

9 - AB18 - 3.14