
SKILLING, HELLE, CHRISTIANSEN, ROBERTSON — Structural & Civil Engineers

PROJECT THE WORLD TRADE CENTER | TITLE FL 107-PH, CONNECTION DETAILS LINES 04 & 05 | DATE 7/10/70

REVISIONS

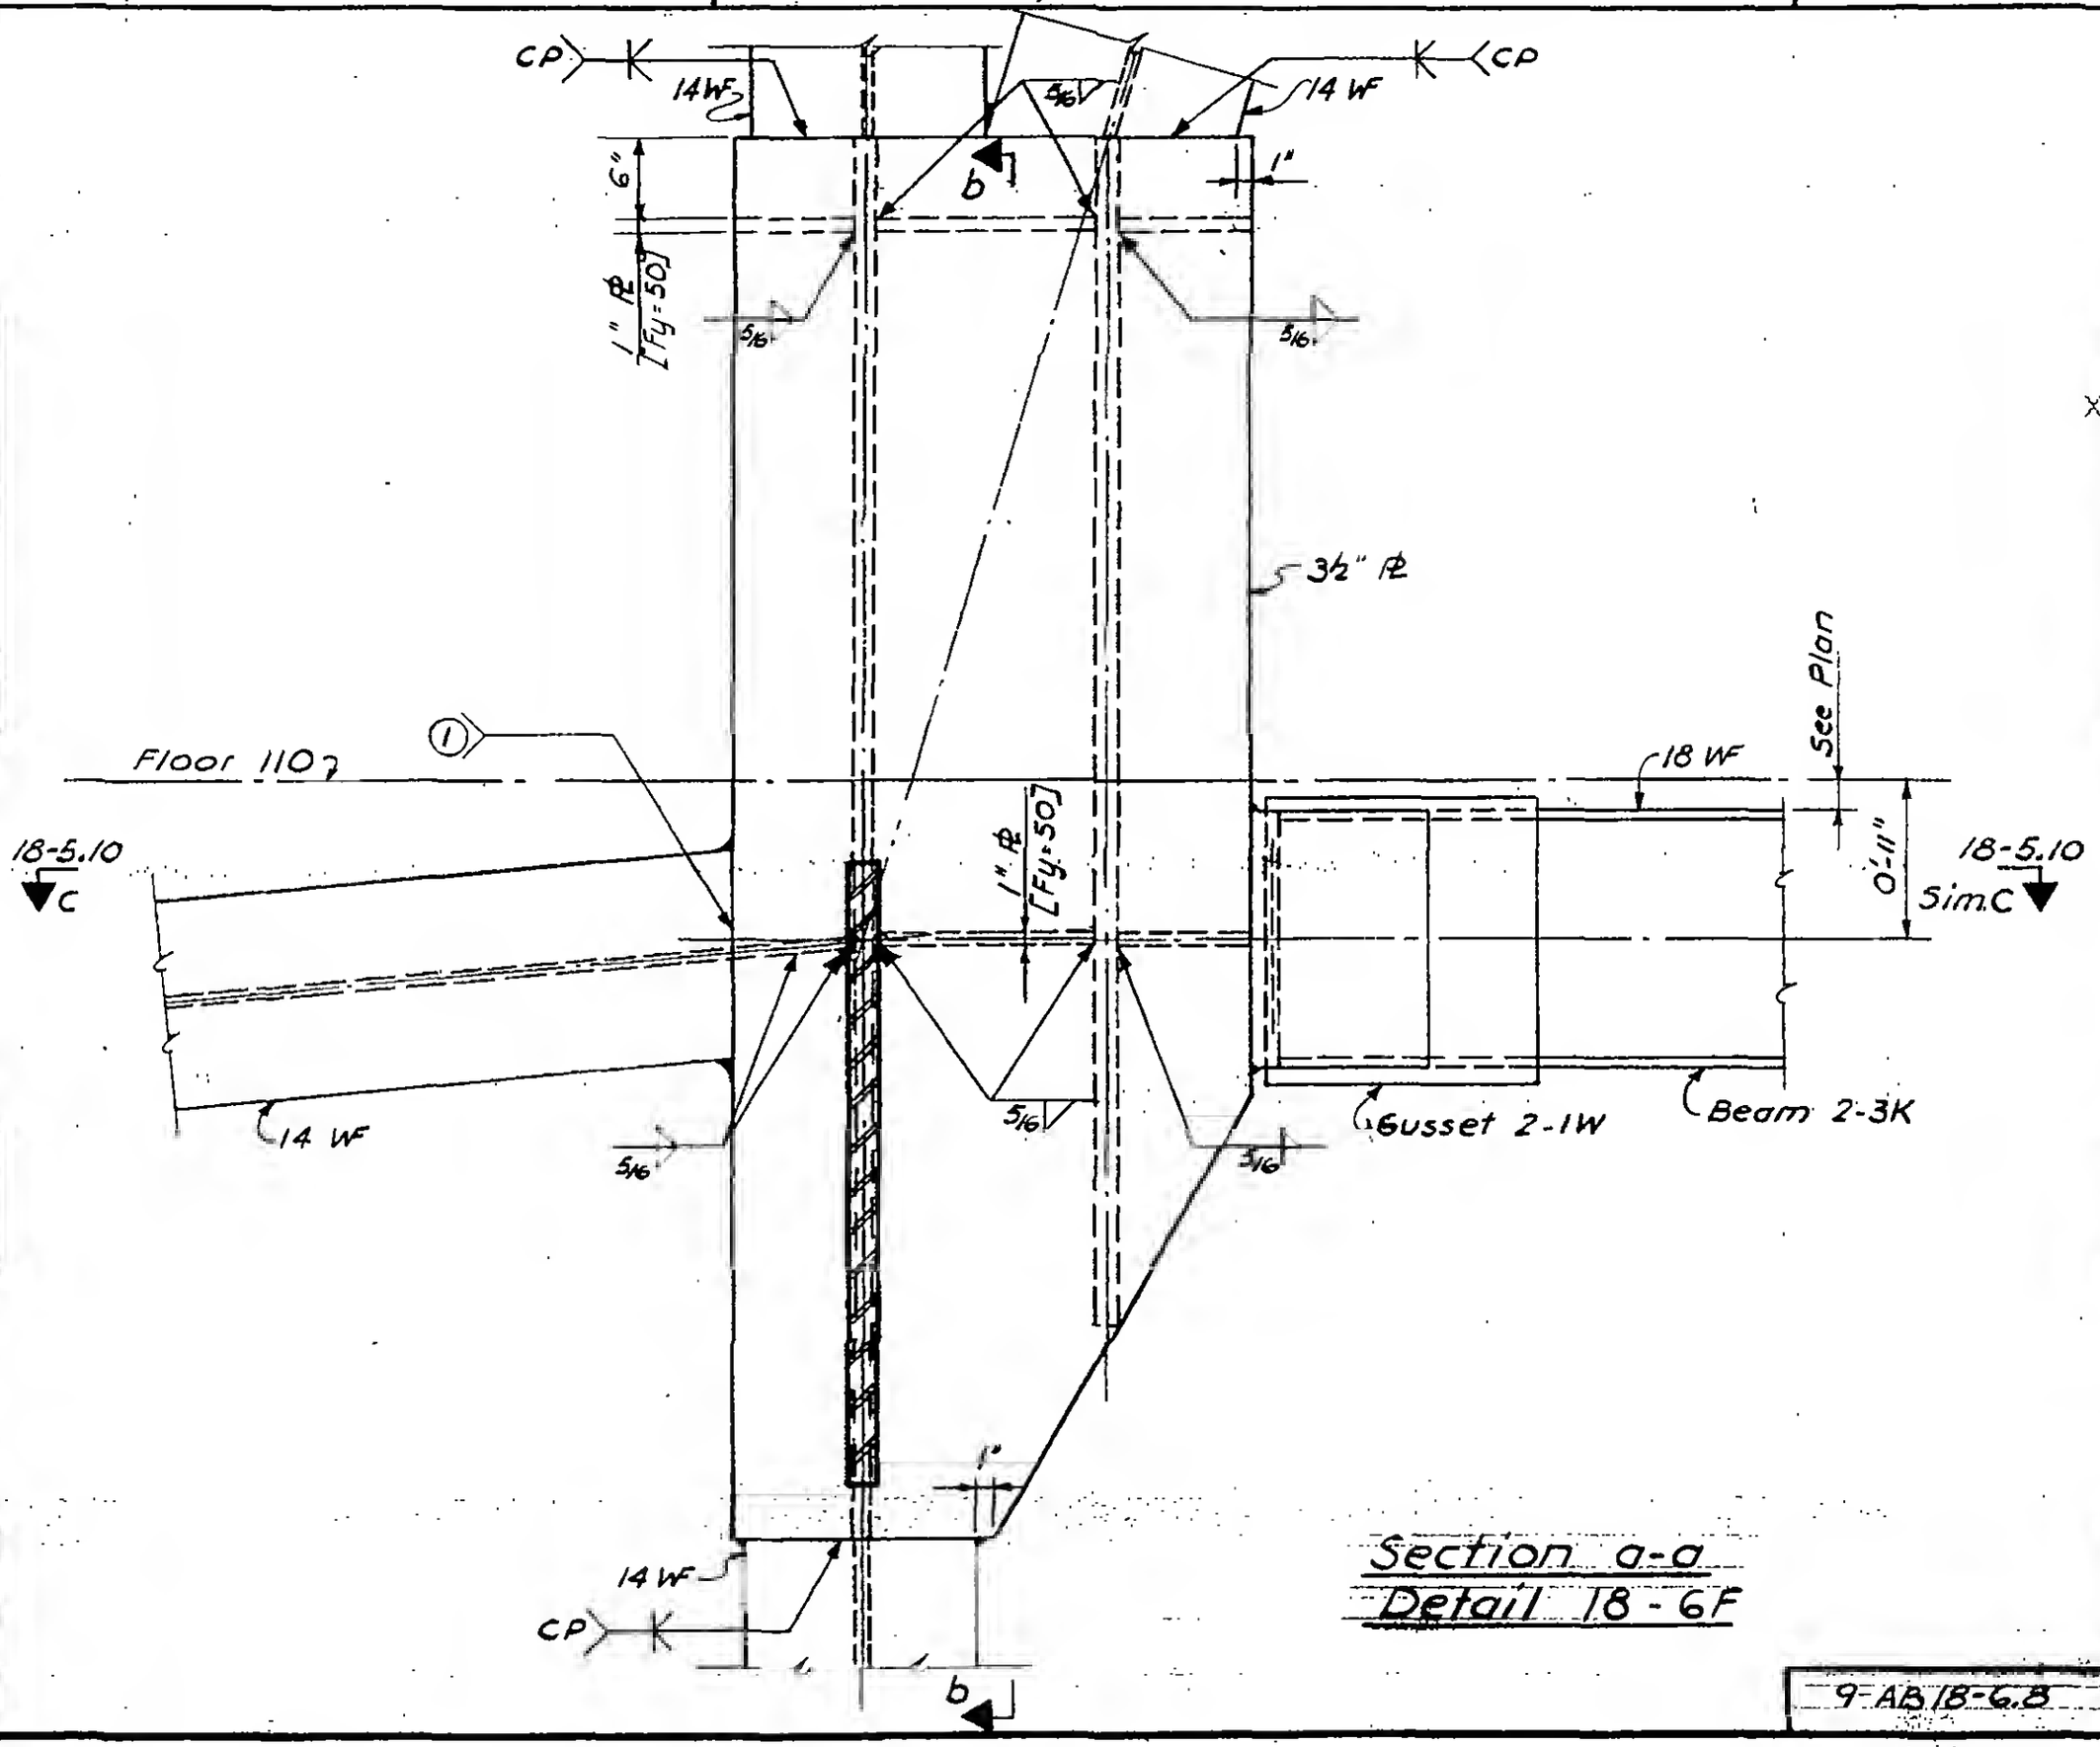

Section a-a
Detail 18-6F

15

DESIGNED

DRAWN F. Smith

REVIEWED

9-AB 18-6.8