
SKILLING, HELLE, CHRISTIANSEN, ROBERTSON — Structural & Civil Engineers

PROJECT THE WORLD TRADE CENTER | TITLE FL 107 - PH CONNECTION DETAILS - LINES 04 & 05 | DATE 6/22/70

REVISIONS

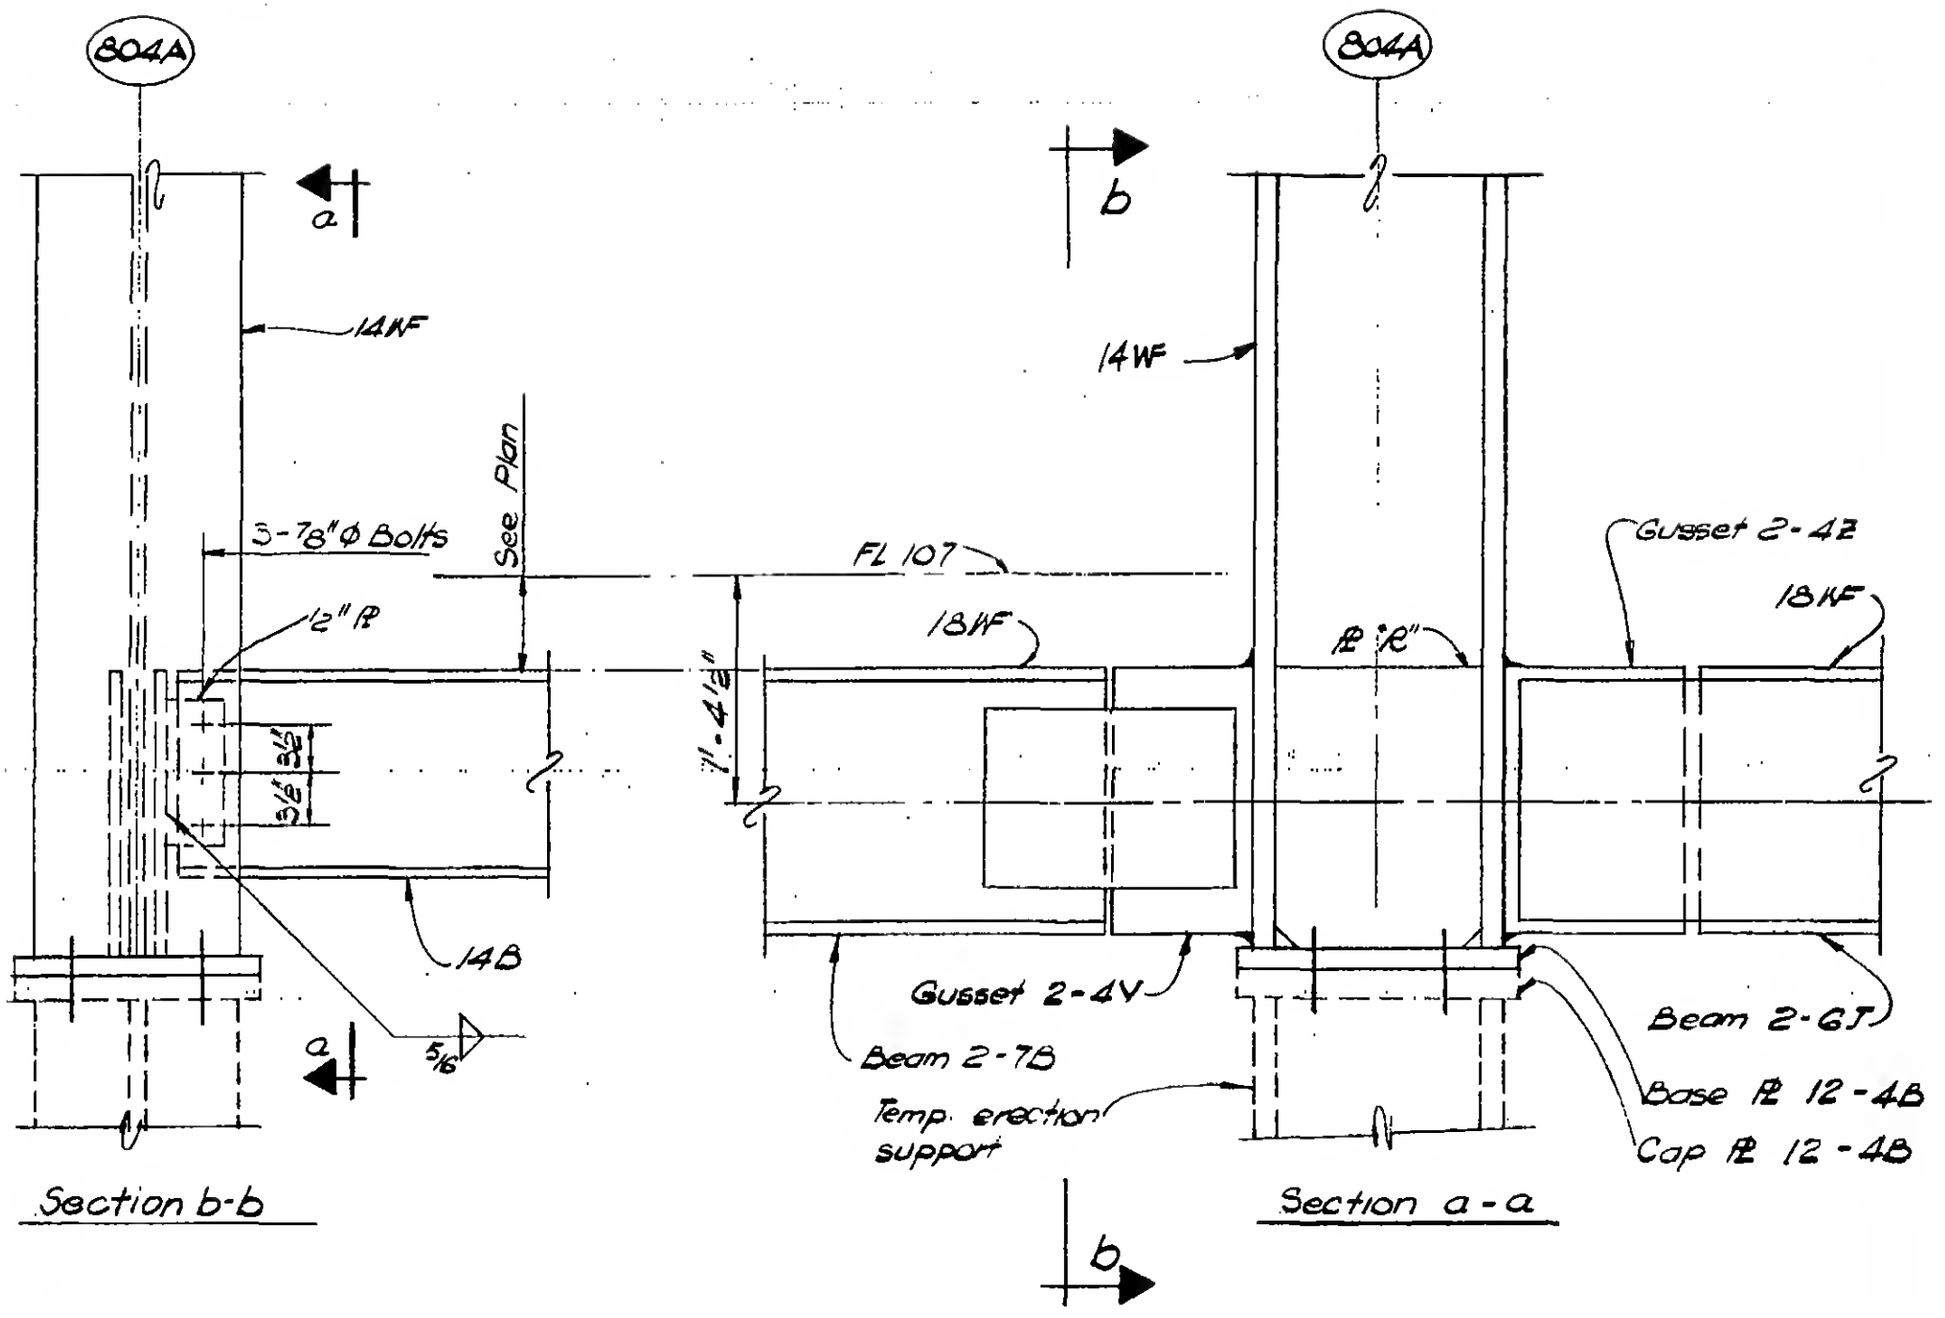

Detail 18-6M

DESIGNED A. Patel

DRAWN N. Clarke

REVIEWED

LICENSED PROFESSIONAL ENGINEER LESLIE E ROBERTSON No. 34960 UNIVERSITY OF THE STATE OF NEW YORK

9 AB 18-6.19