
SKILLING, HELLE, CHRISTIANSEN, ROBERTSON — Structural & Civil Engineers


PROJECT: THE WORLD TRADE CENTER | TITLE: FL 107-PH CONNECTION DETAILS- FL 108 | DATE: 4-1-70

REVISIONS

5-27-70

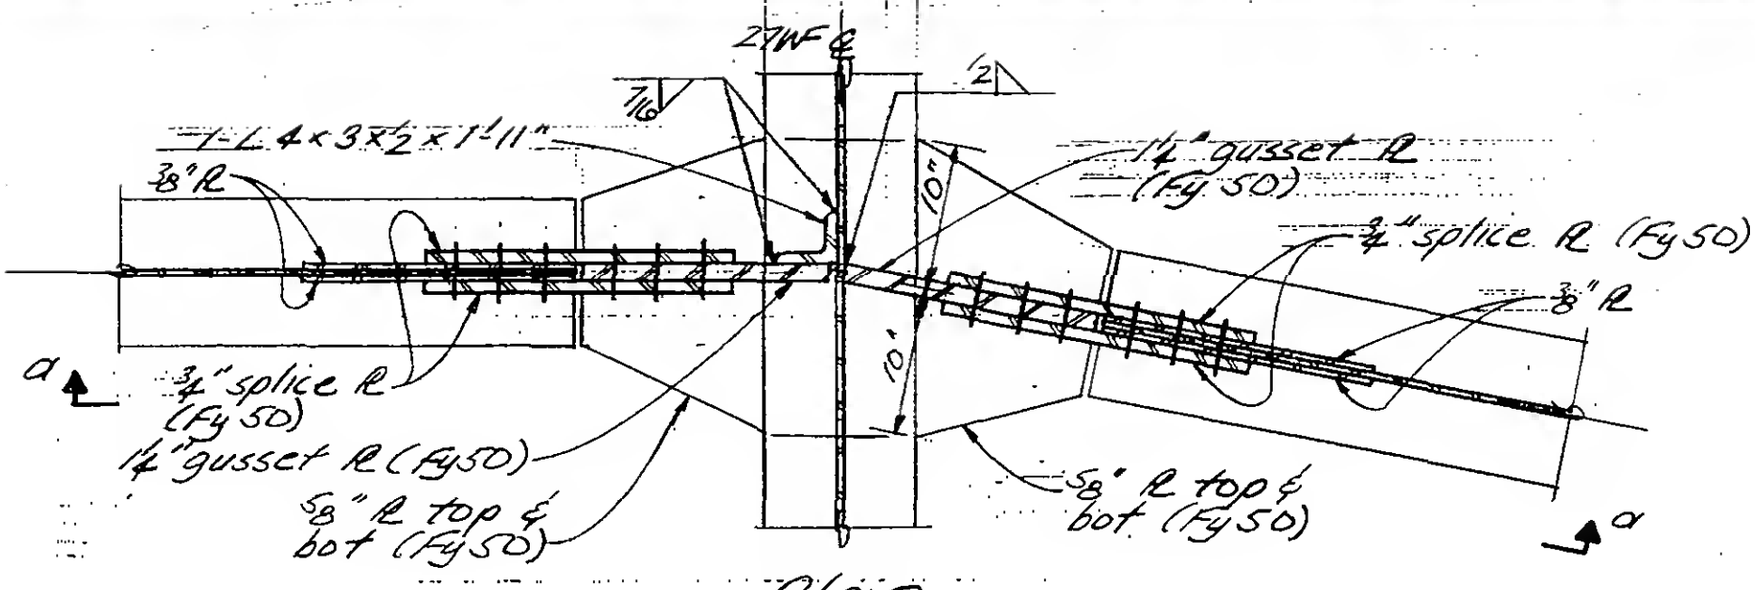

Plan

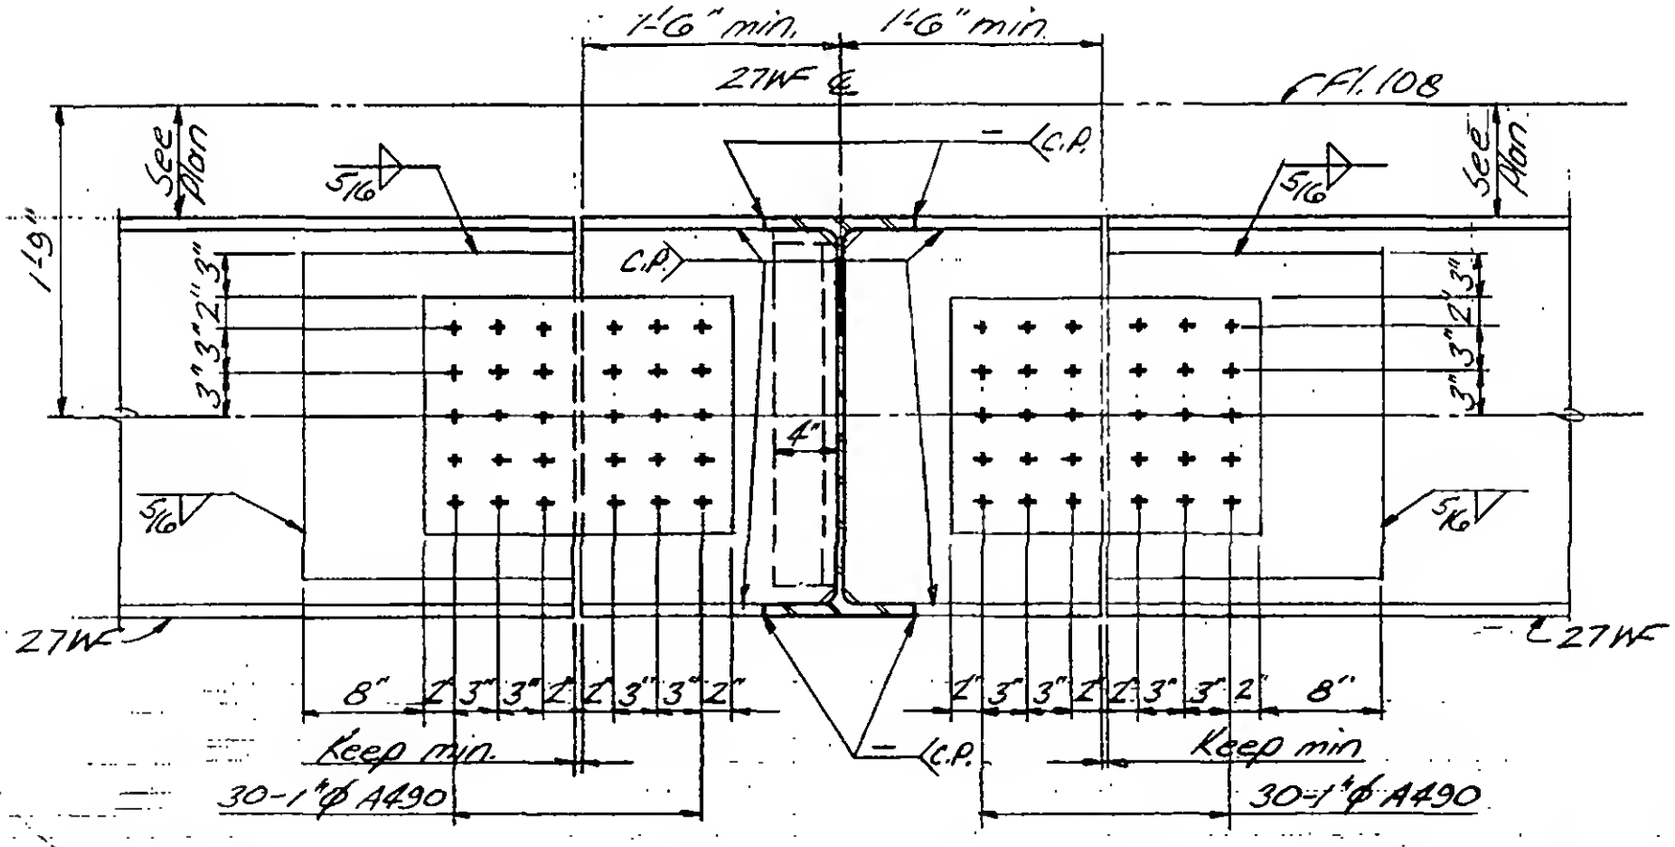

Section a-a

Detail 19-16

LICENSED PROFESSIONAL ENGINEER — LESLIE E. ROBERTSON — No. 34360 — UNIVERSITY OF THE STATE OF NEW YORK

DESIGNED L. Kvirko

DRAWN J. Adams

REVIEWED E. Drakos

9-AB19-1.2