
SKILLING HELLE CHRISTIANSEN ROBERTSON

PROJECT [illegible] DR CENTER — [illegible] CONN. [illegible] 2 HRS-PR ROOF — DATE 4-1-70

REVISIONS

8-20-70
10-4-71

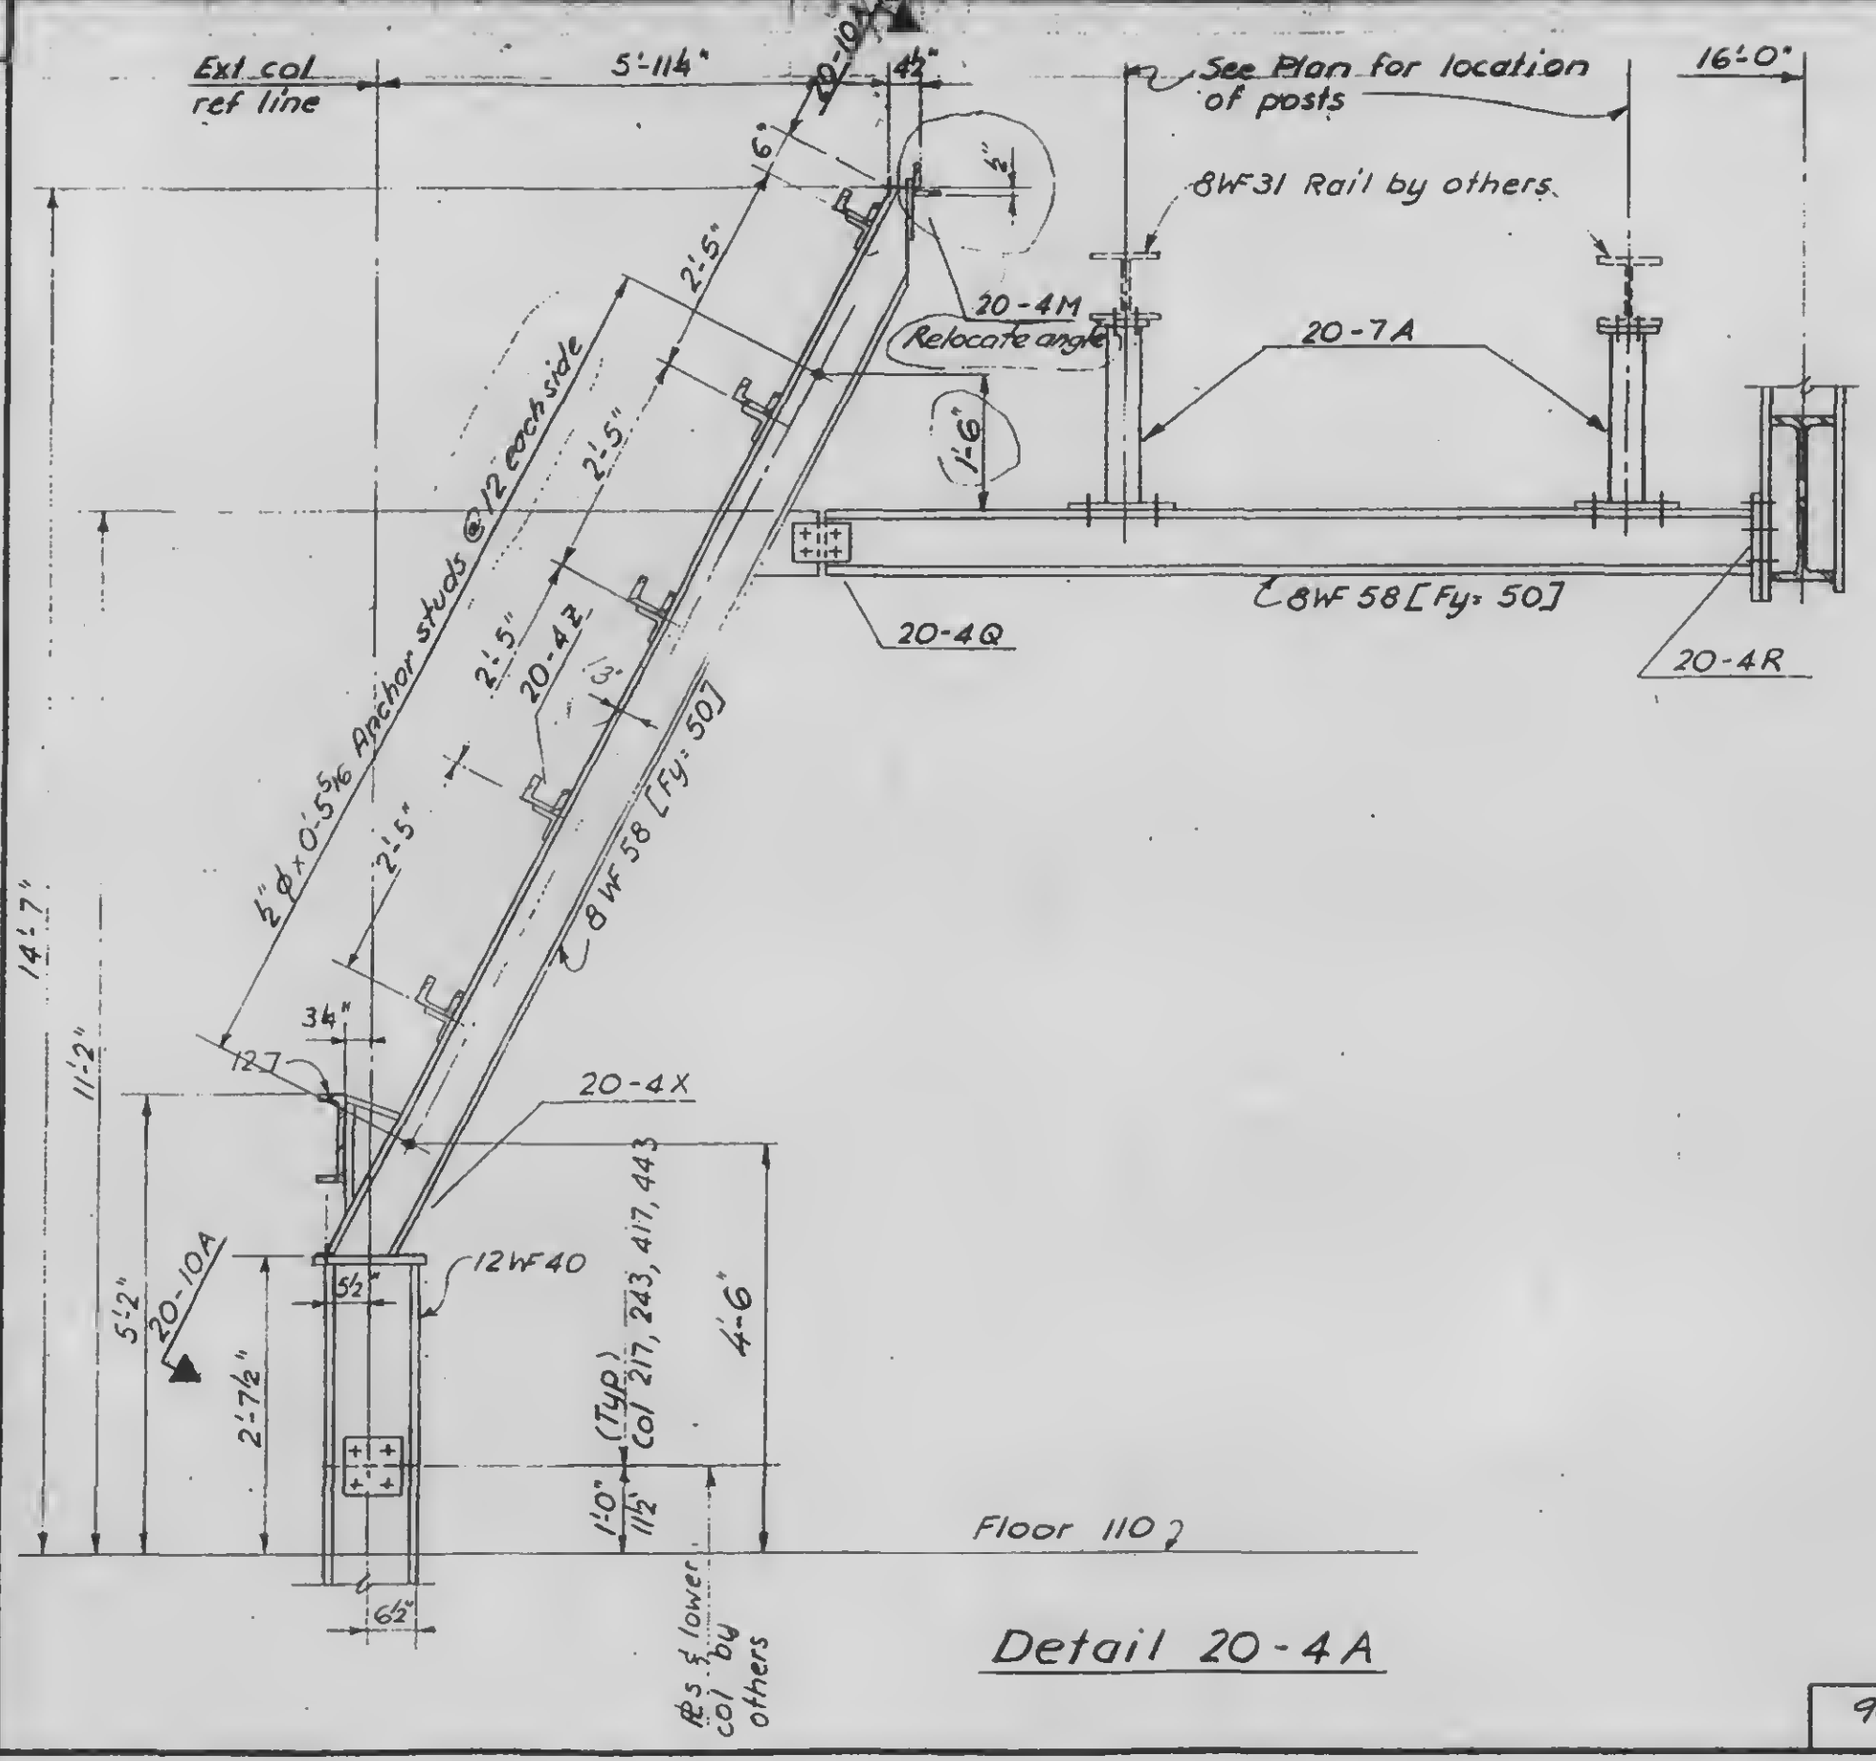

Detail 20-4A

LICENSED PROFESSIONAL ENGINEER
LESLIE E. ROBERTSON
No. 34360
UNIVERSITY OF THE STATE OF NEW YORK

DESIGNED

DRAWN
F. Smith

REVIEWED

9-A 20-4.1