
SKILLING, HELLE, CHRISTIANSEN, ROBERTSON — Structural & Civil Engineers

PROJECT: THE WORLD TRADE CENTER | TITLE: FL. 107-PH, CONNECTION DETAILS - PH ROOF | DATE: 4-1-70

REVISIONS
8-20-70
10-4-71

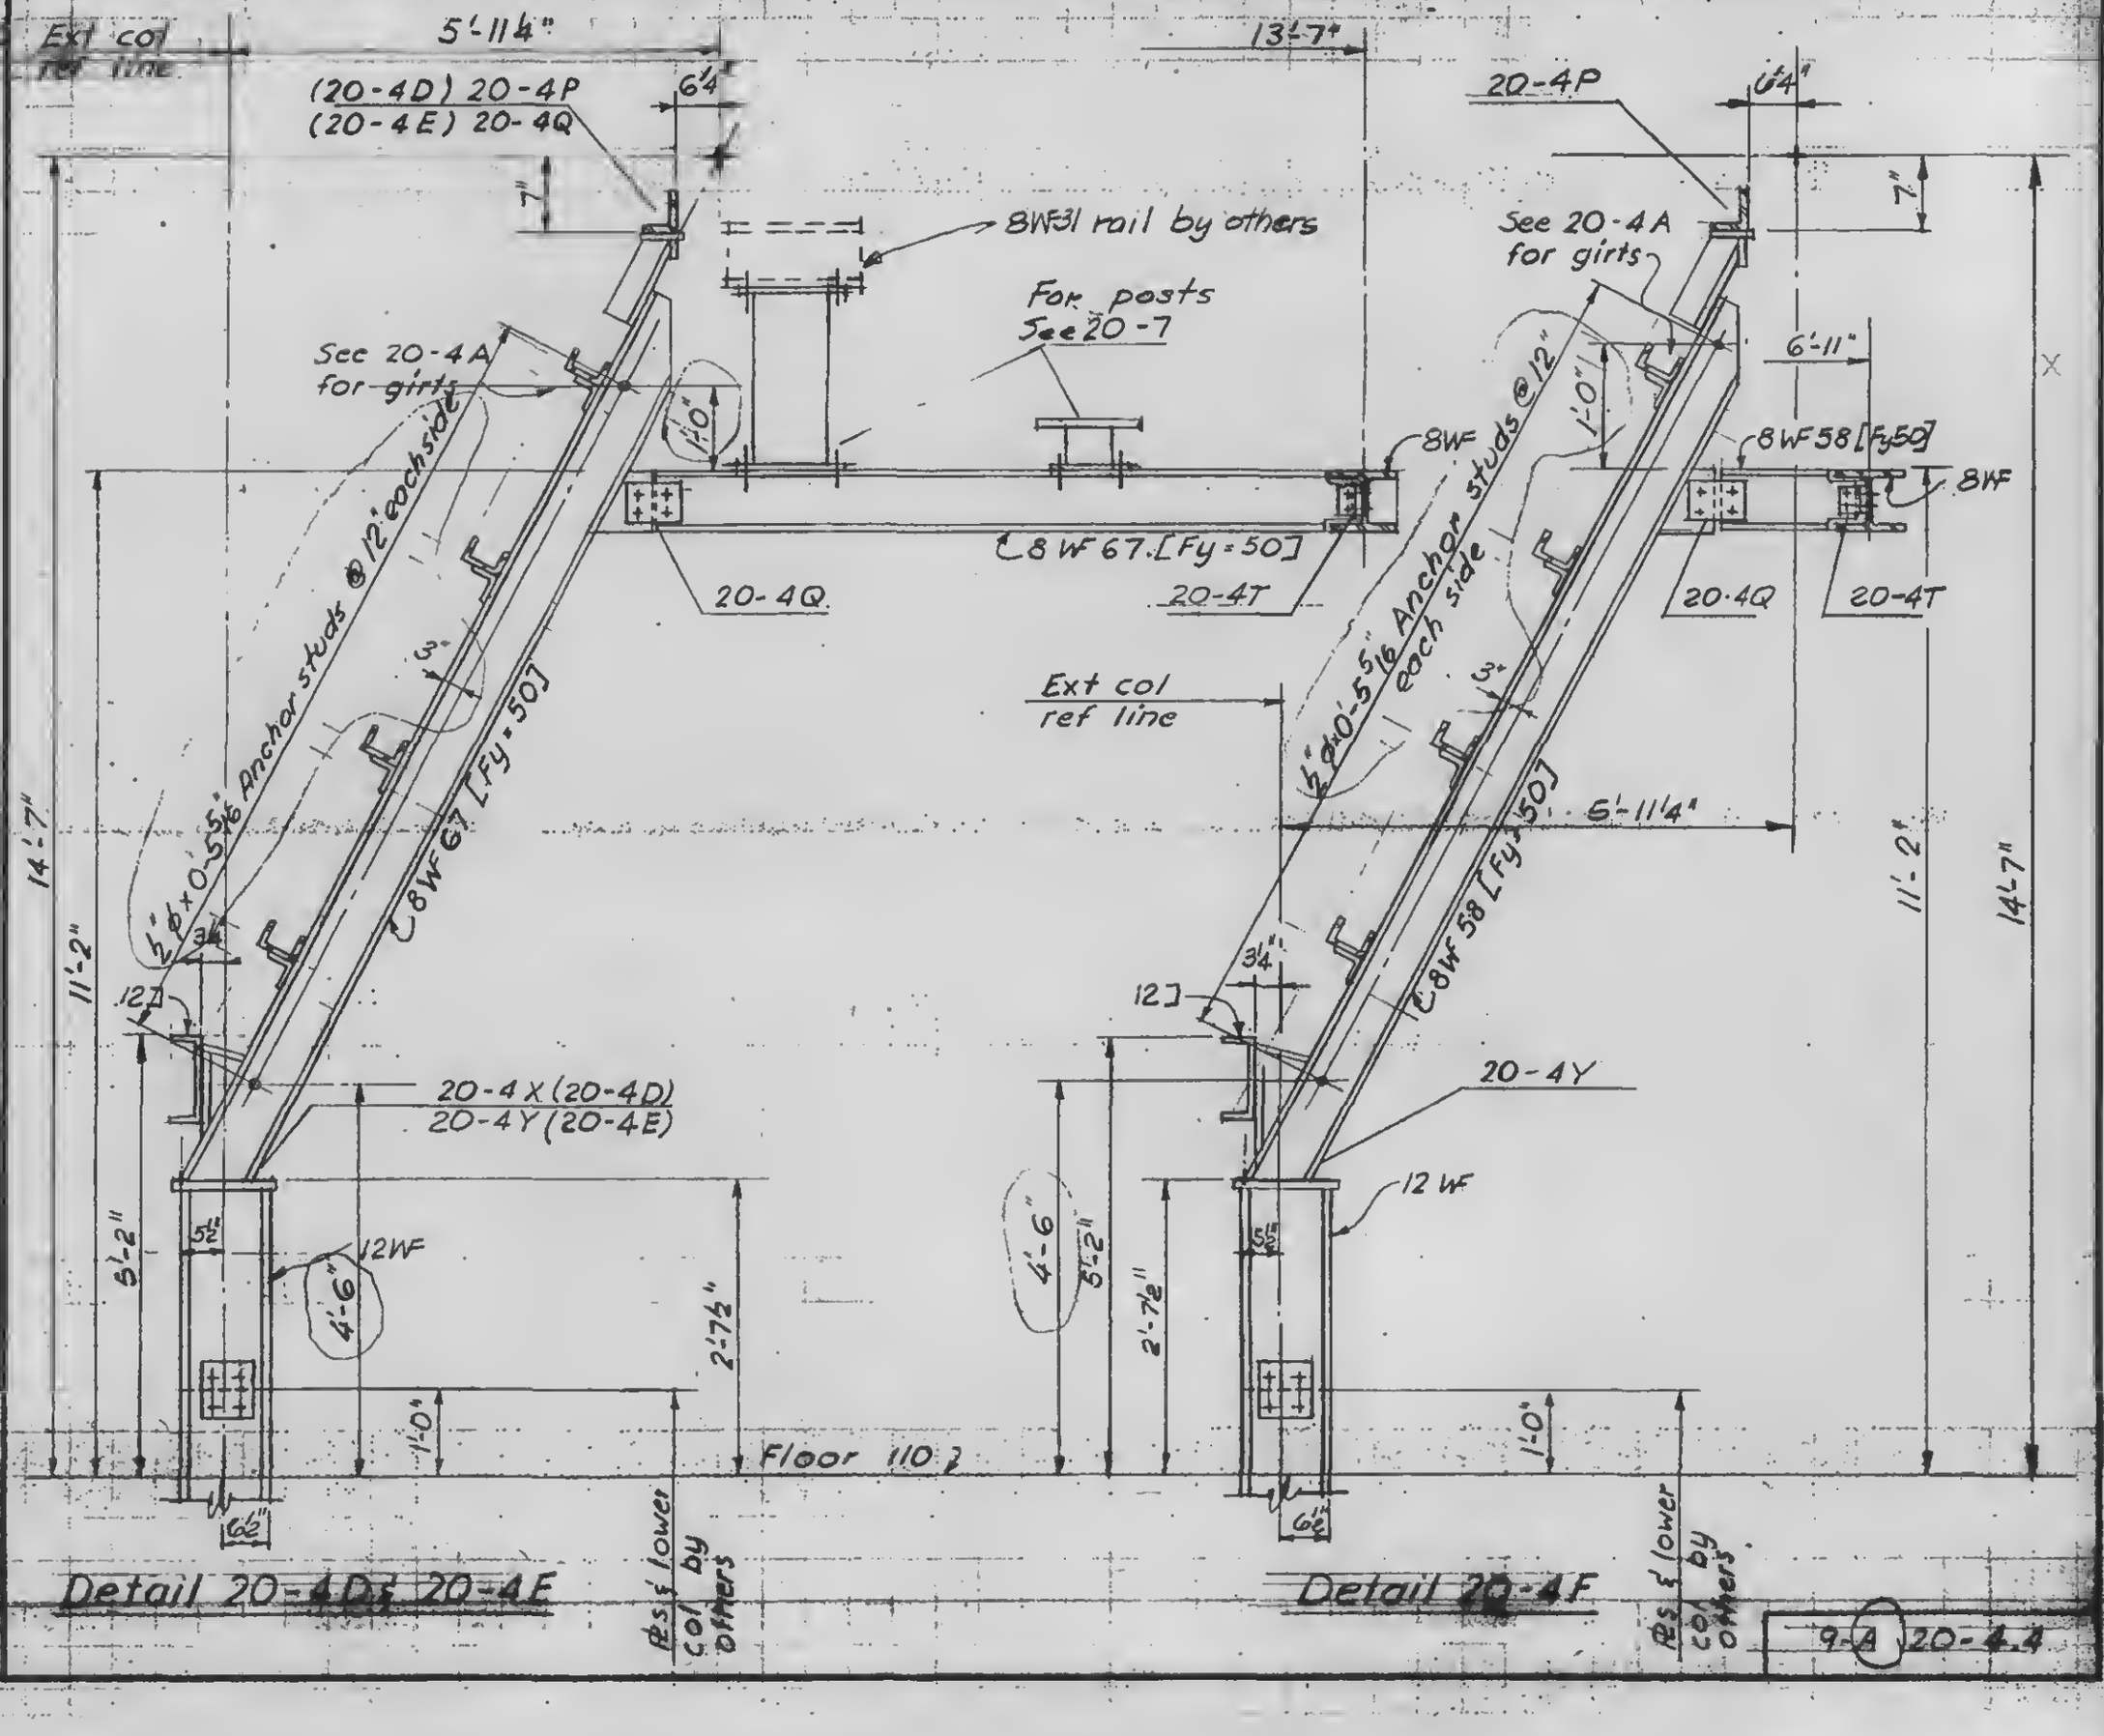

LICENSED PROFESSIONAL ENGINEER
LESLIE E. ROBERTSON
No. 34960
UNIVERSITY OF THE STATE OF NEW YORK

DESIGNED
DRAWN E. Smith
CHECKED

9-A 20-4.4