SKILLING, HELLE, CHRISTIANSEN, ROBERTSON — Structural & Civil Engineers

PROJECT: THE WORLD TRADE CENTER | TITLE: FL 107 - PH, CONNECTION DETAILS - PH ROOF | DATE: 8-20-70

REVISIONS

10/4/71

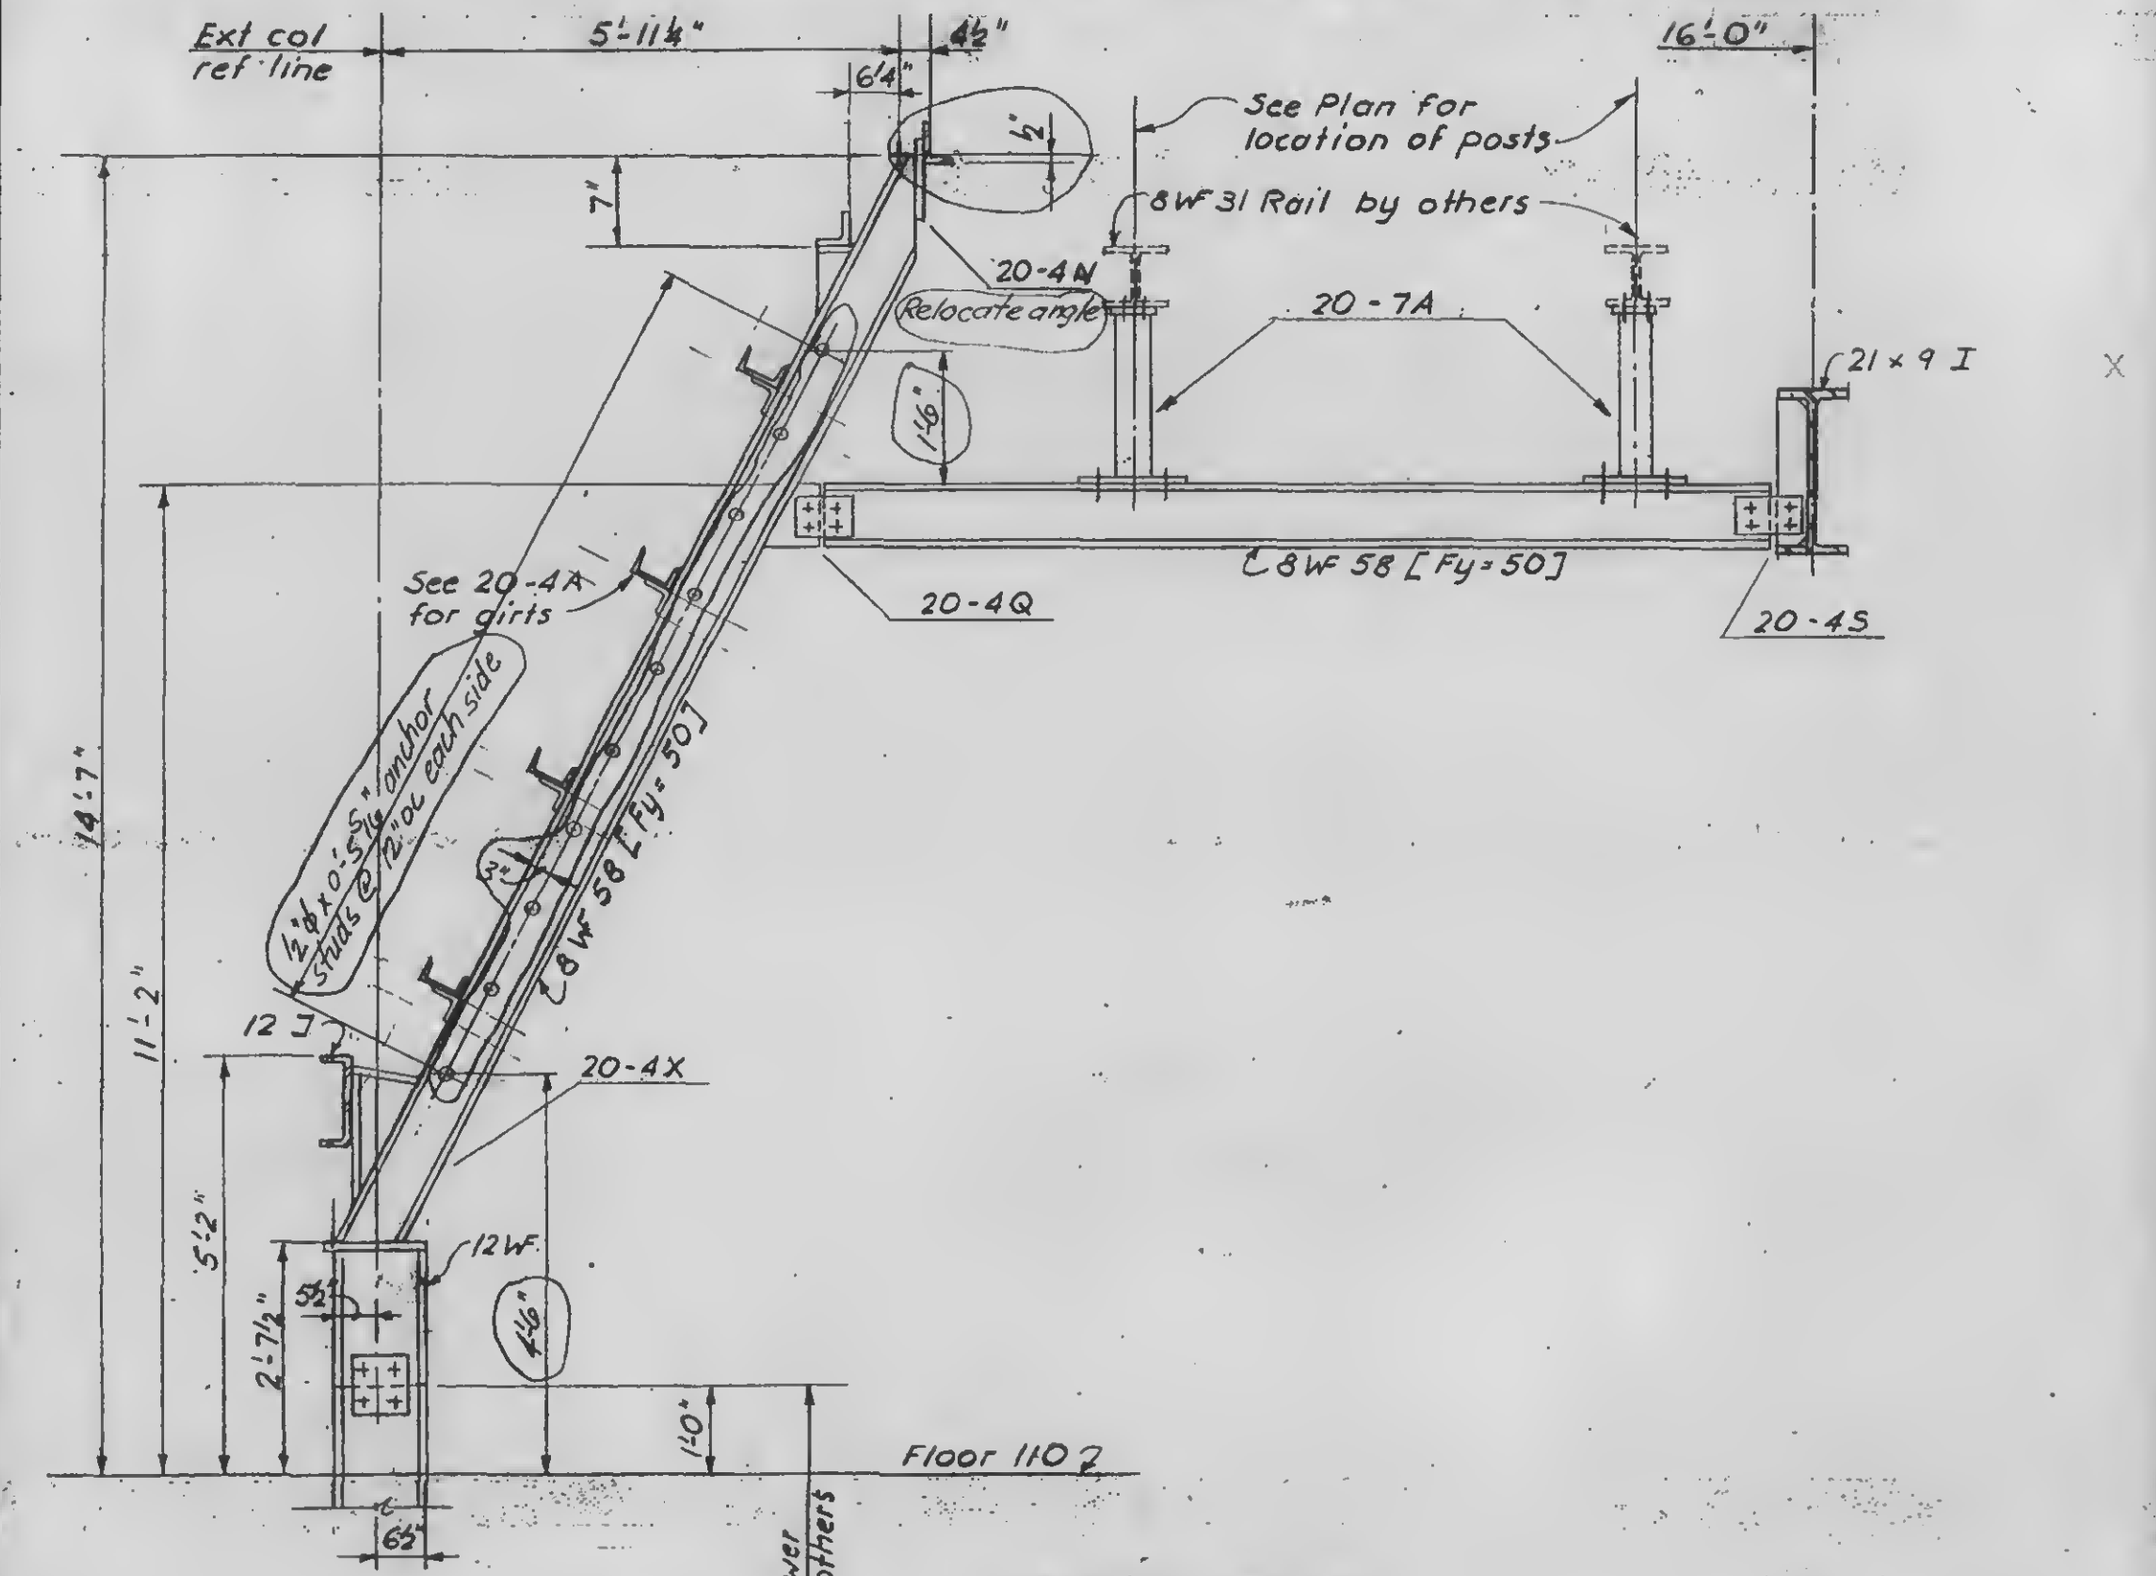

Detail 20 - 4 J

DESIGNED

DRAWN F. Smith

REVIEWED

LICENSED PROFESSIONAL ENGINEER LESLIE E ROBERTSON No. 54800 UNIVERSITY OF THE STATE OF NEW YORK

9-A 20-4.5