SKILLING, HELLE, CHRISTIANSEN, ROBERTSON — Structural & Civil Engineers

PROJECT: THE WORLD TRADE CENTER | TITLE: FL 107-PH, CONNECTION DETAILS - PH ROOF | DATE: 8-20-70

REVISIONS

10/4/71

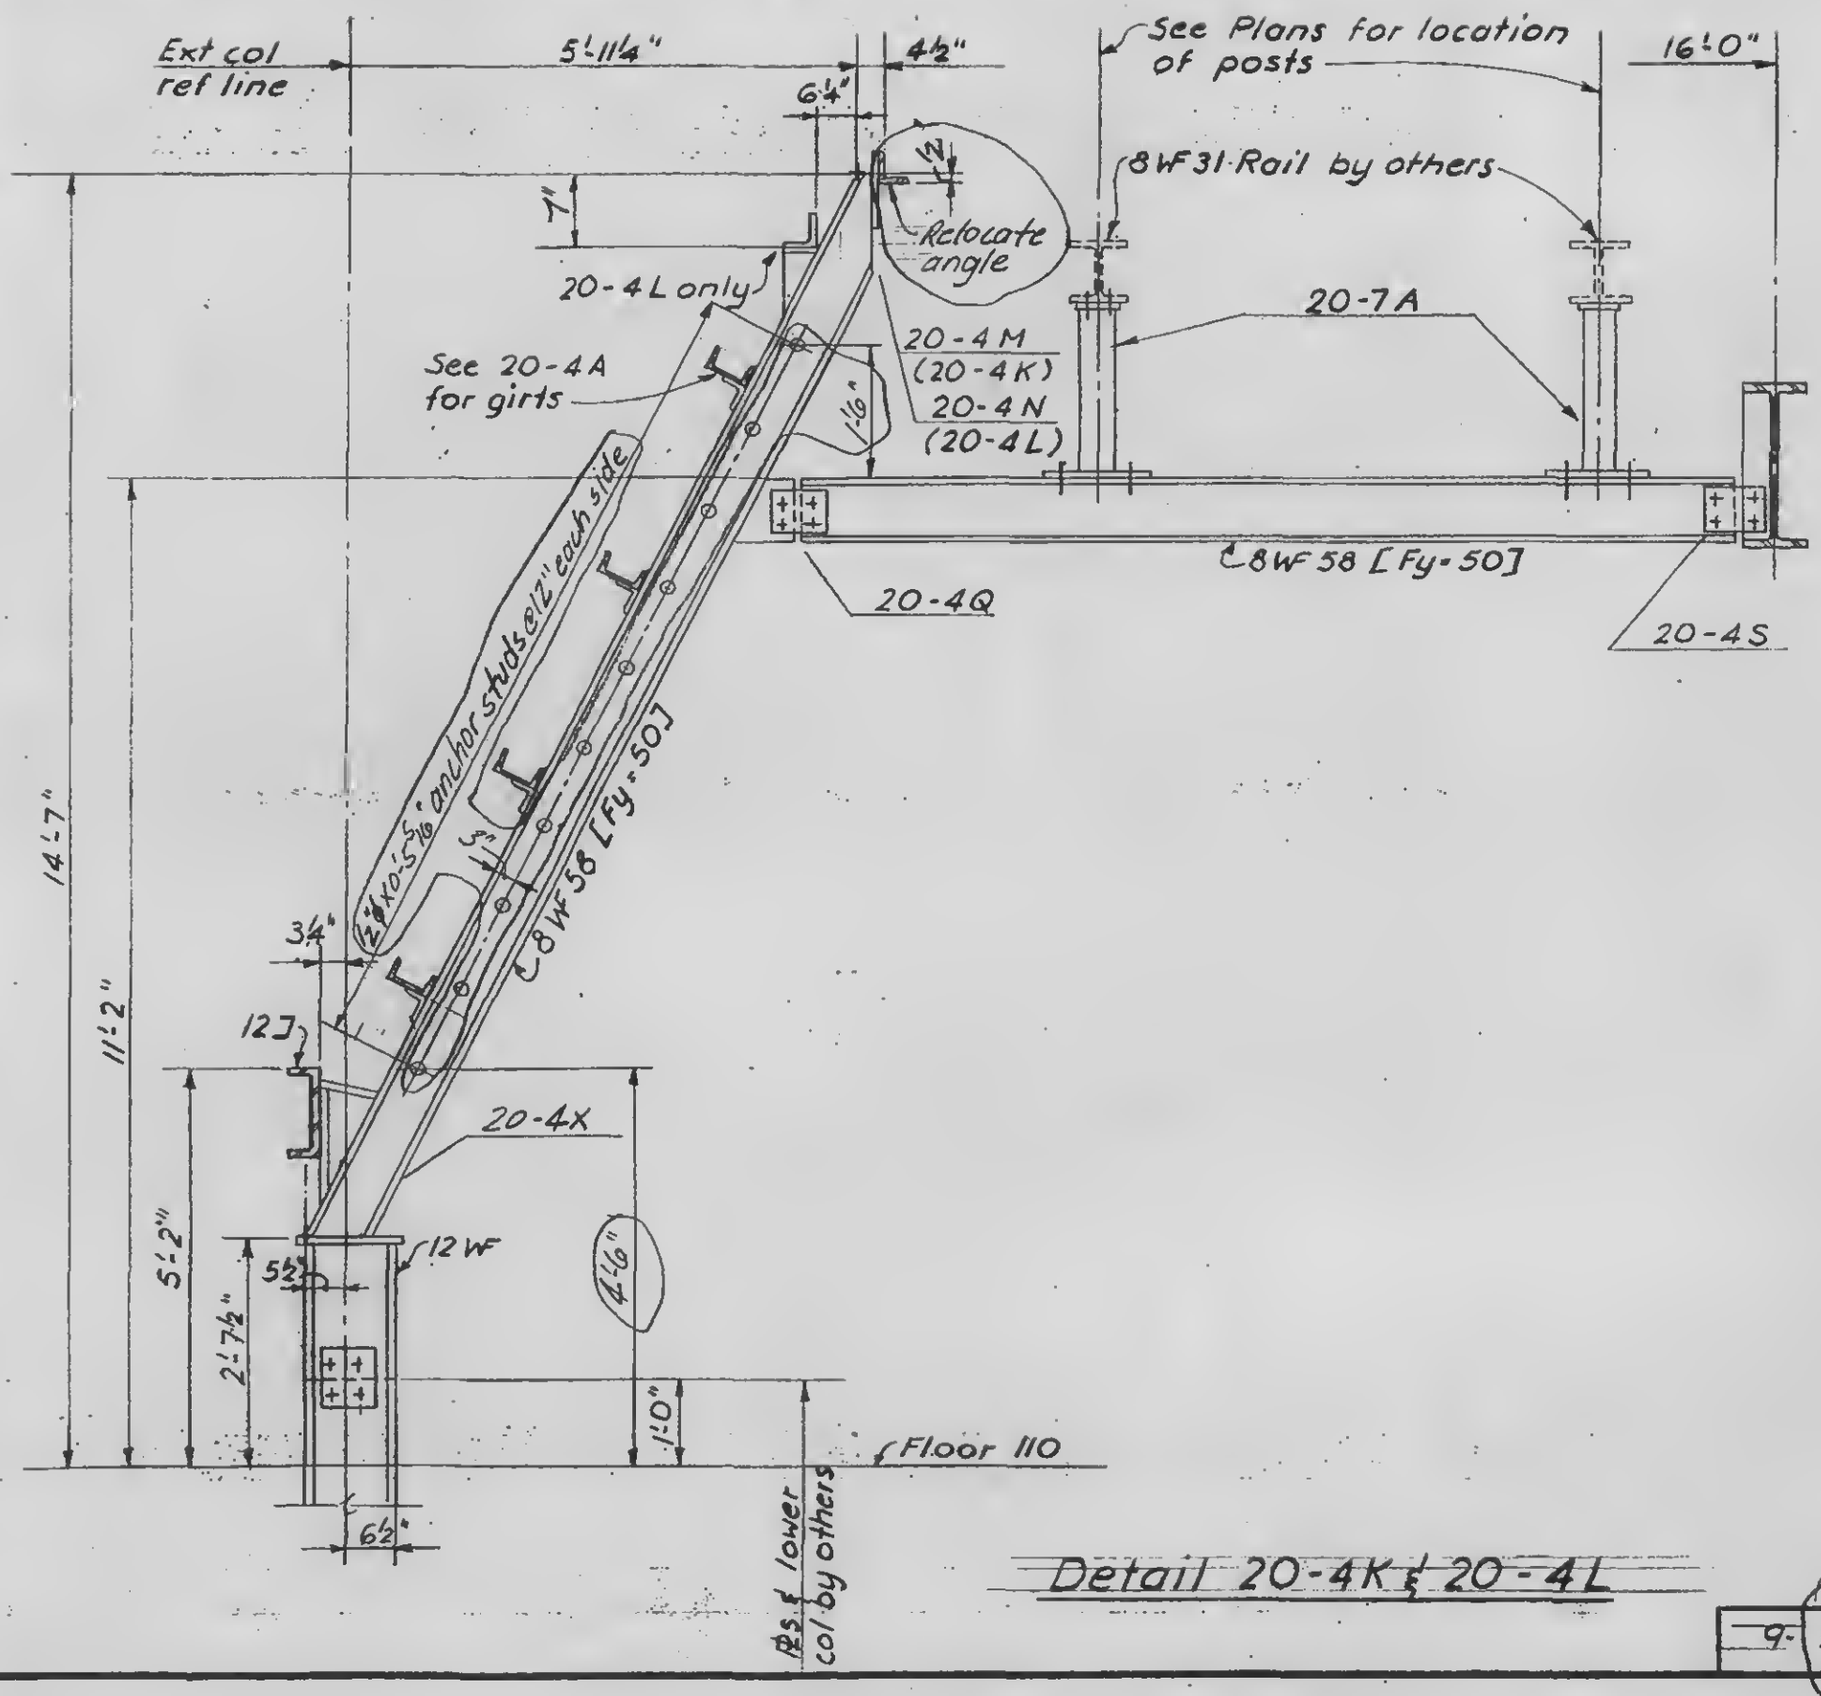

Detail 20-4K & 20-4L

9-A20-4.6

DESIGNED

DRAWN F. Smith

REVIEWED

LICENSED PROFESSIONAL ENGINEER — LESLIE E. ROBERTSON — No 34360 — UNIVERSITY OF THE STATE OF NEW YORK