SKILLING, HELLE, CHRISTIANSEN, ROBERTSON — Structural & Civil Engineers

PROJECT: THE WORLD TRADE CENTER | TITLE: FL 107 - PH CONNECTION DETAILS - PH. ROOF | DATE: 4 - 1 - 70

REVISIONS
8-20-70
12-21-70
6-30-71
10-4-71

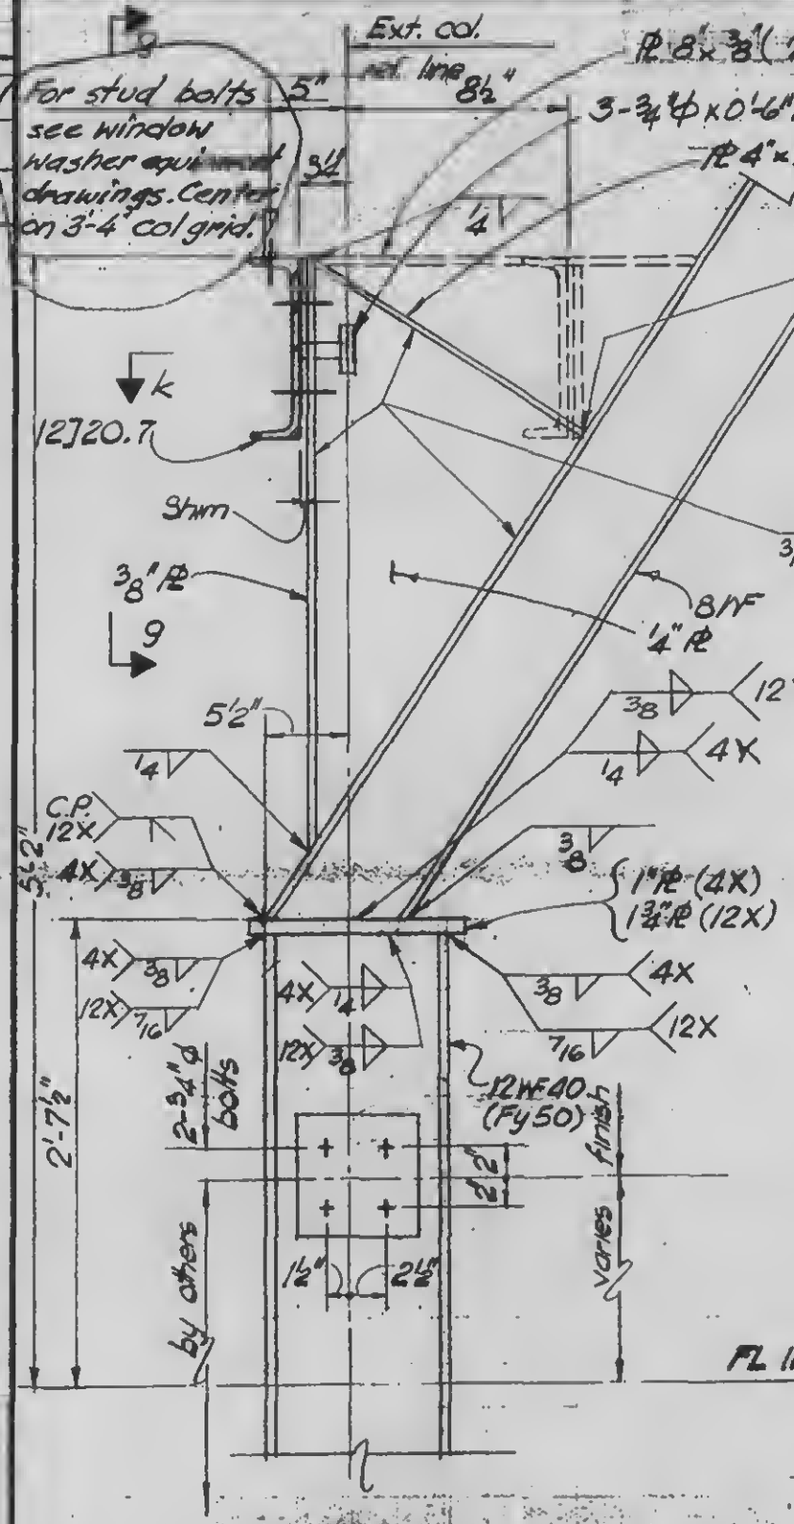

Loosen nuts to loose condition retighten by hand to finger tight condition. Jamb threads by hammer blow on chisel or tack weld

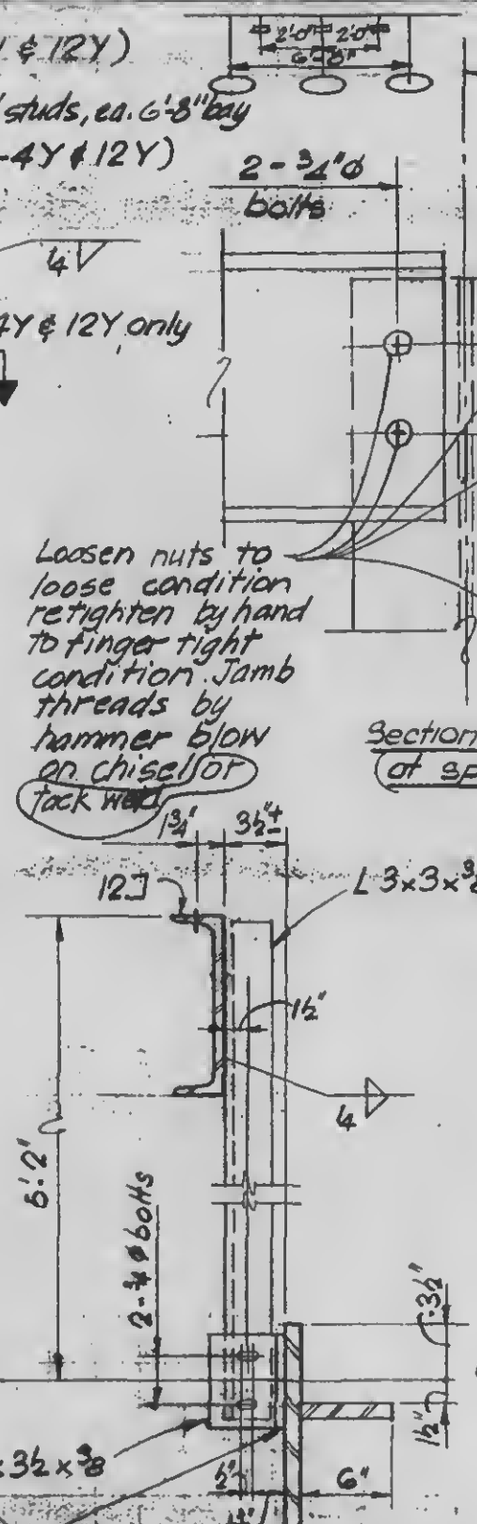

Section q-q (at splice)

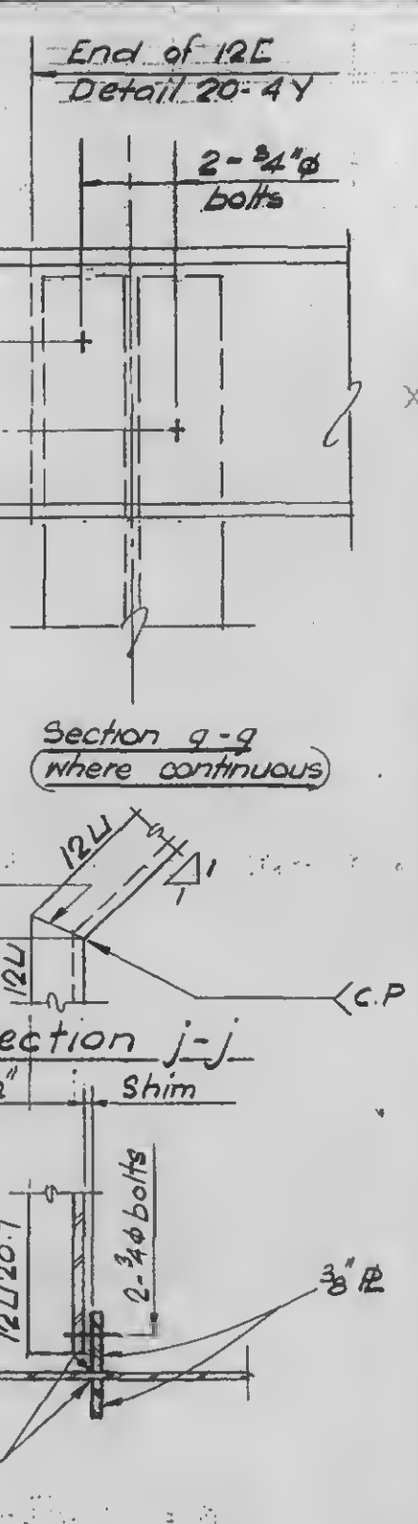

Section q-q (where continuous)

Section k-k

DETAIL 20-4X & 12X

DETAIL 20-4Y (Same as 4X except as noted)

DETAIL 20-12Y (Same as 12X except as noted)

Section h-h
See Key Plan 20-4.11 for location

LICENSED PROFESSIONAL ENGINEER — LESLIE E. ROBERTSON — No. 34360 — UNIVERSITY OF THE STATE OF NEW YORK

DESIGNED

DRAWN: W. Clarke

REVIEWED

9-AB 20-4.10