
SKILLING, HELLE, CHRISTIANSEN, ROBERTSON — Structural & Civil Engineers

PROJECT: THE WORLD TRADE CENTER

TITLE: FLOOR PH PART PLAN - PH ROOF

DATE: 8-20-70

REVISIONS

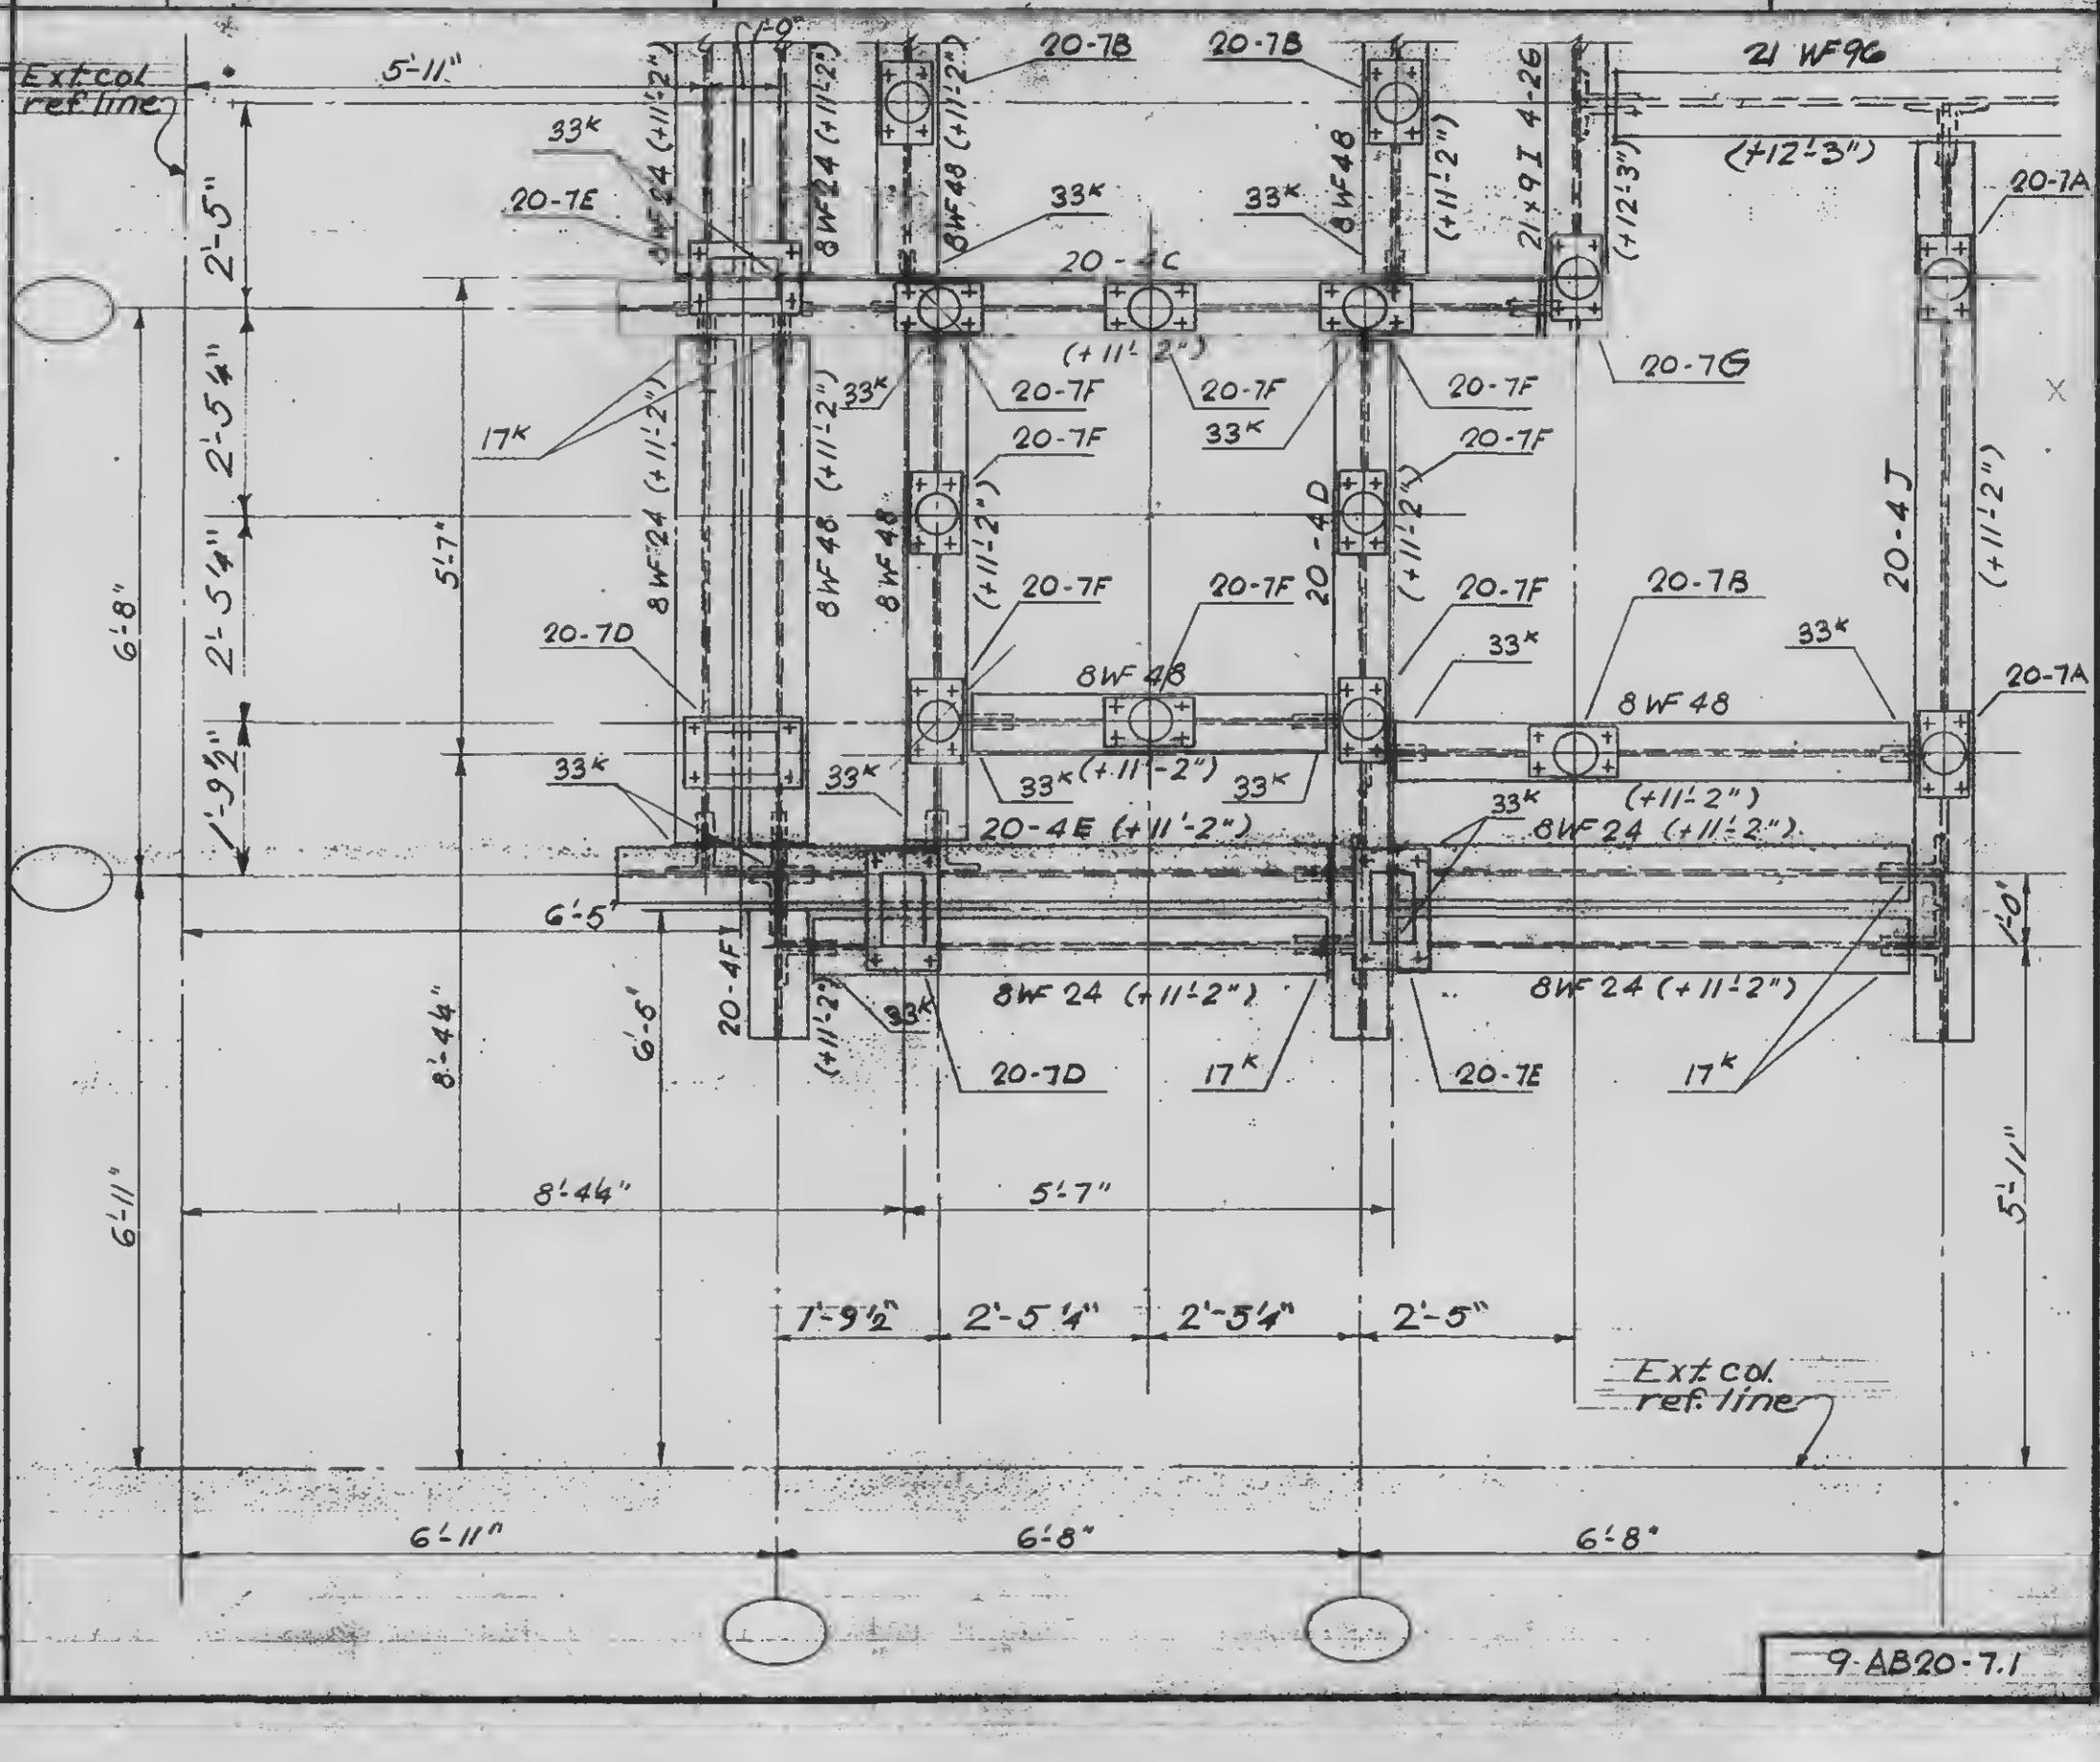


DESIGNED

DRAWN: E. Smith

REVIEWED

9-AB20-7.1