

SKILLING, HELLE, CHRISTIANSEN, ROBERTSON — Structural & Civil Engineers

PROJECT THE WORLD TRADE CENTER | TITLE FL 107 - PH, CONNECTION DETAILS - PH ROOF | DATE 8-20-70

REVISIONS

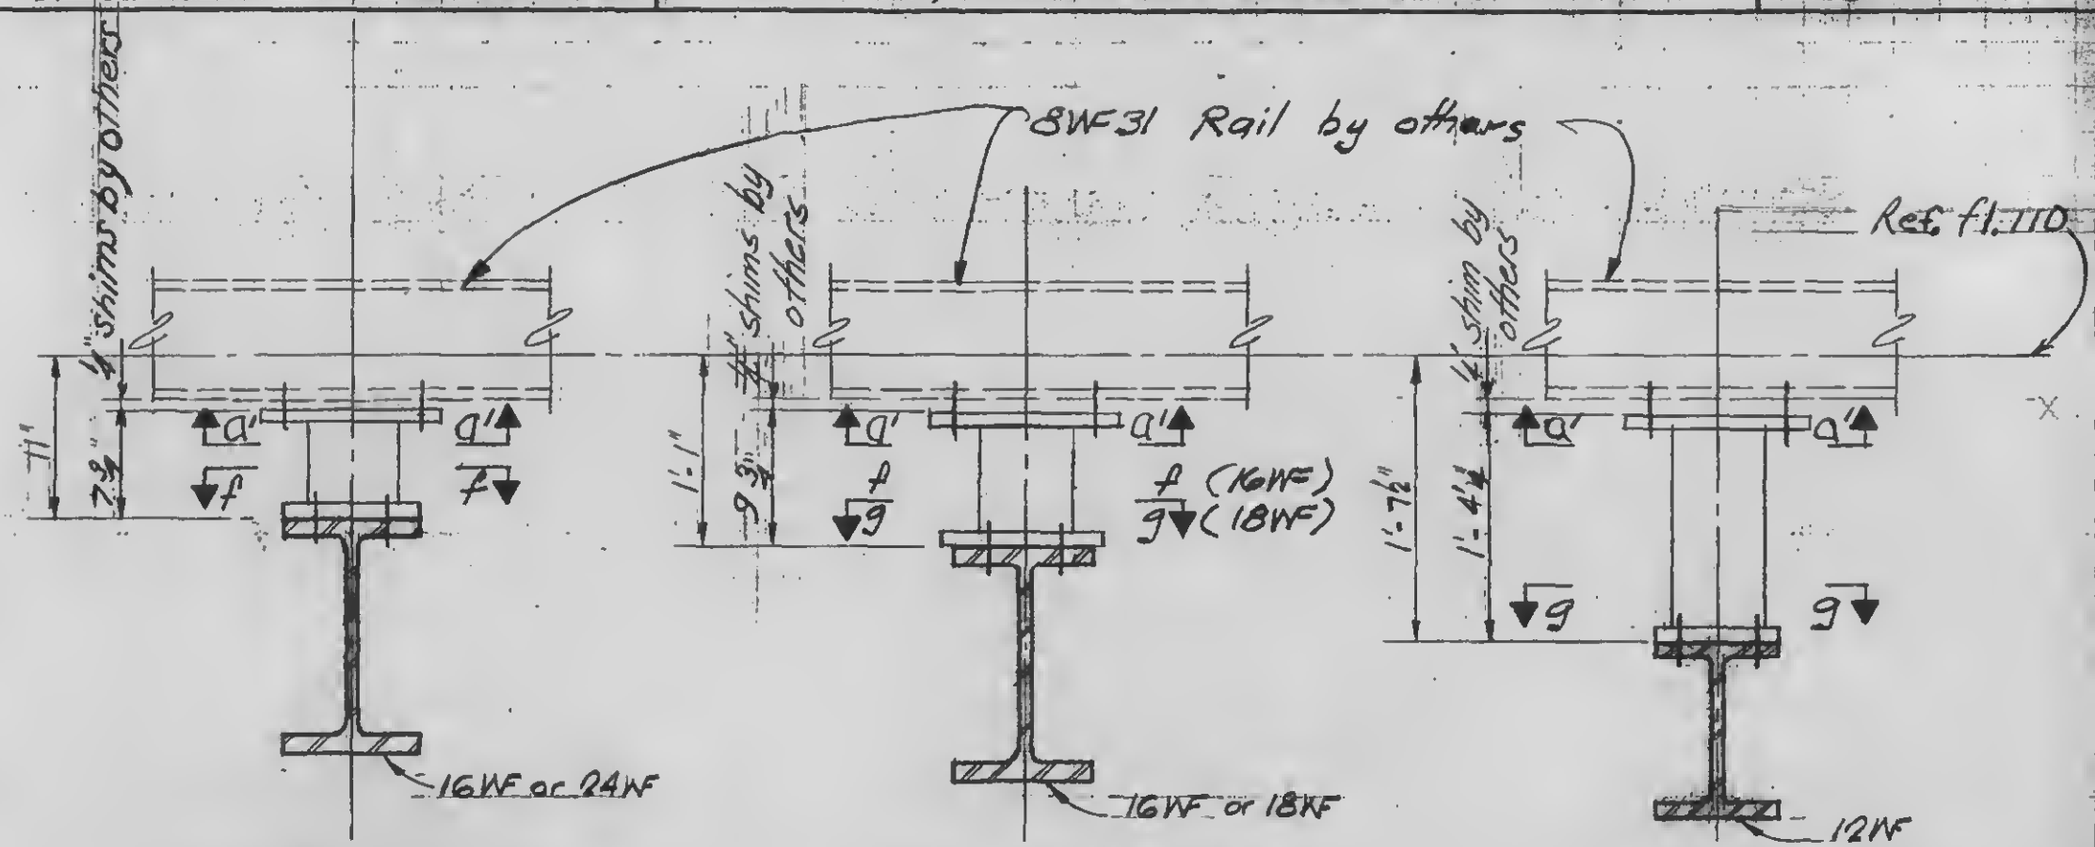


DETAIL 20-7C
(beam -11")

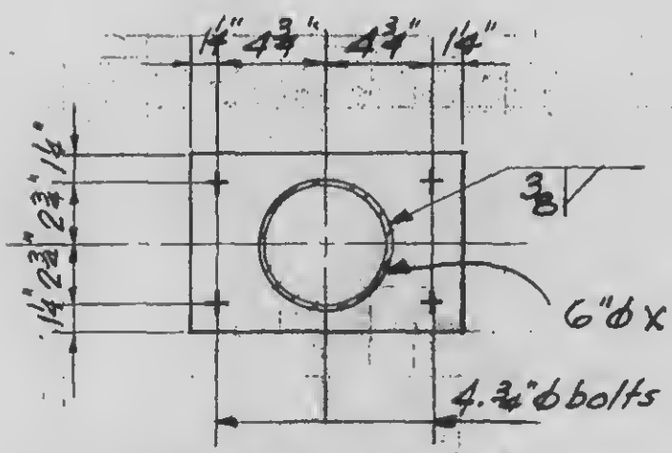

Section f-f

DETAIL 20-7C
(beam -1'-1")

DETAIL 20-7C
(beam -1'-7½")

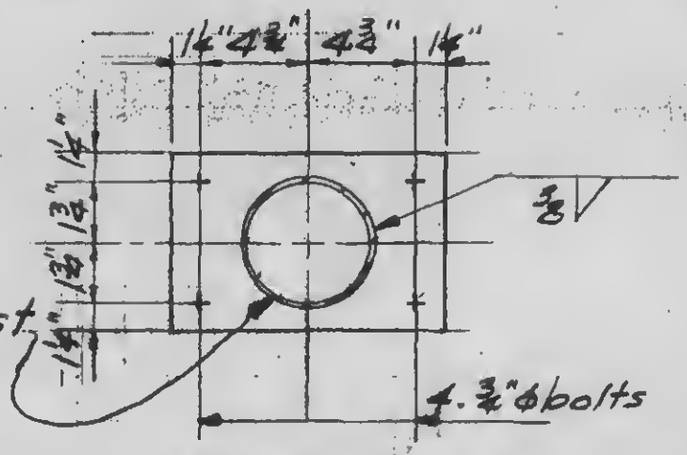

Section g-g

LICENSED PROFESSIONAL ENGINEER — LESLIE E. ROBERTSON — No. 34360 — UNIVERSITY OF THE STATE OF NEW YORK

DESIGNED

DRAWN T. Tinelonge

REVIEWED

9.AB20.7.3