

SKILLING, HELLE, CHRISTIANSEN, ROBERTSON — Structural & Civil Engineers

PROJECT: THE WORLD TRADE CENTER | TITLE: FL. 107-PH, CONNECTION DETAILS - PH ROOF | DATE: 8-20-70


REVISIONS

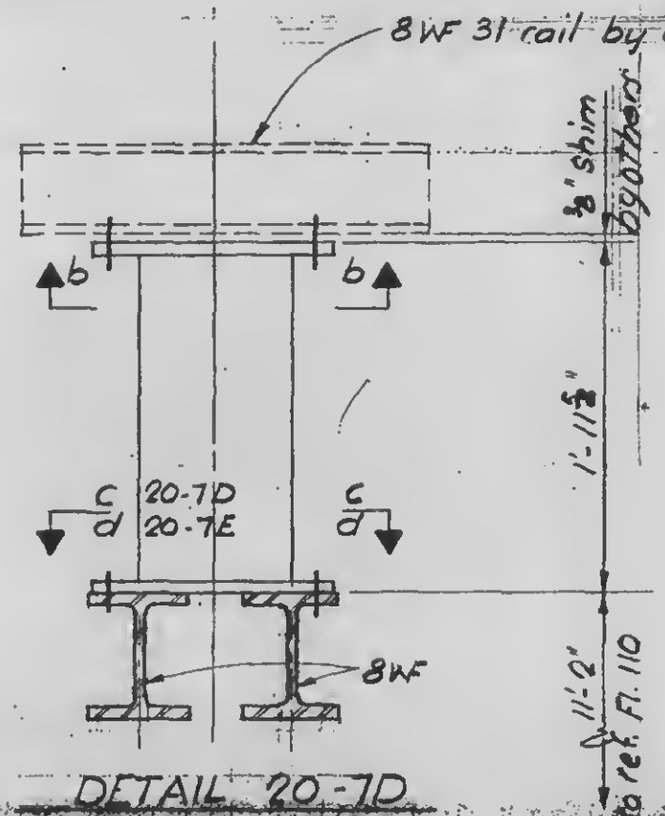

DETAIL 20-7D
DETAIL 20-7E

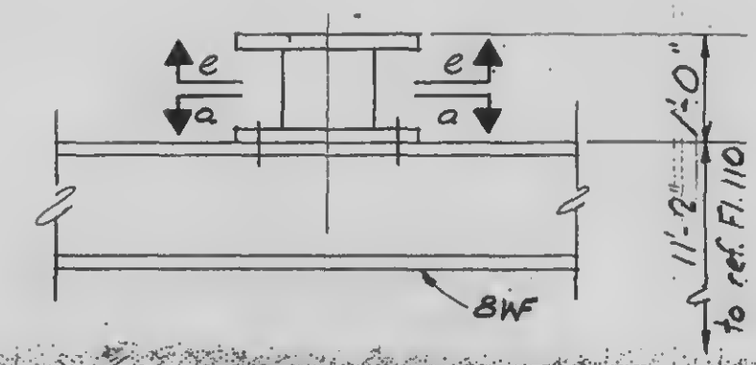

DETAIL 20-7F

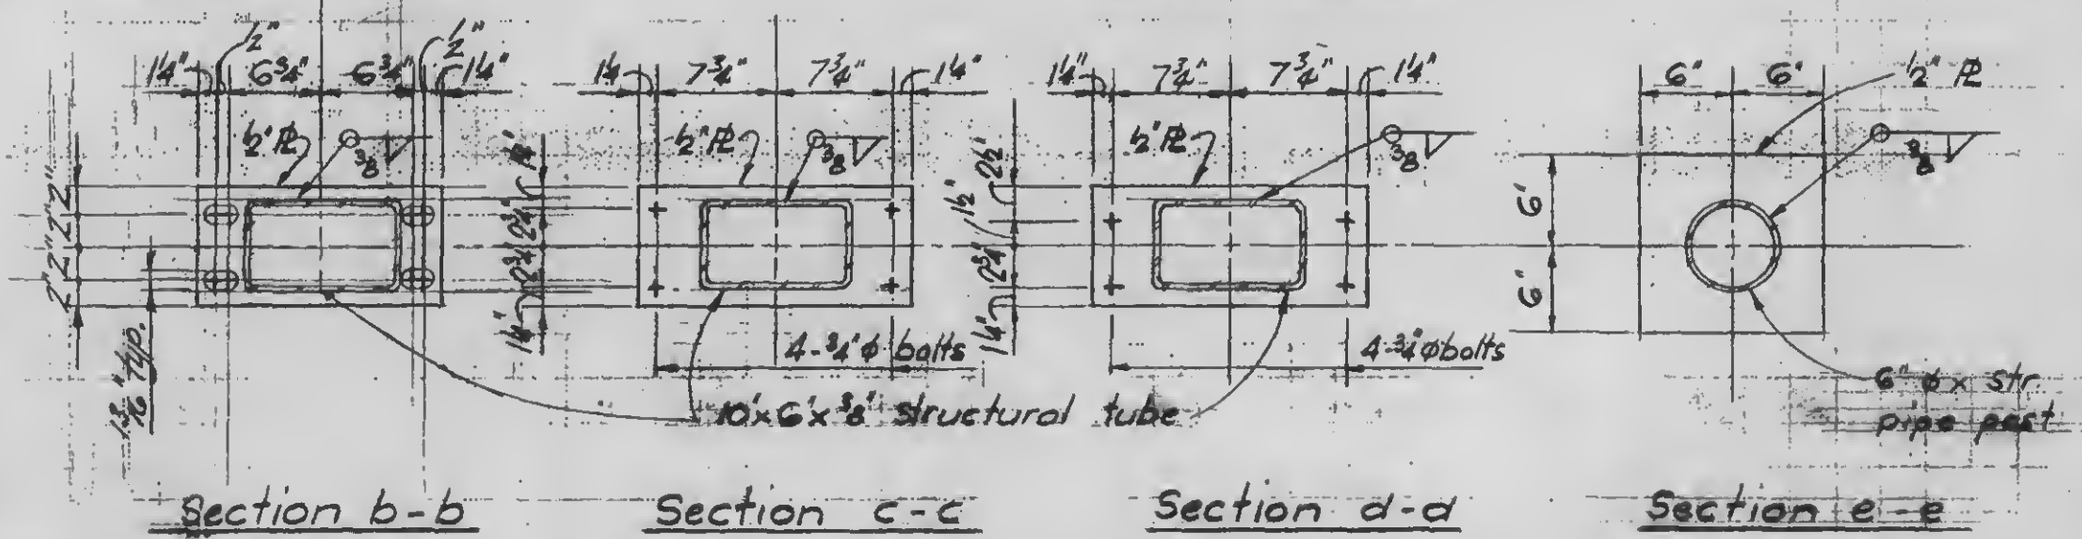

Section b-b | Section c-c | Section d-d | Section e-e

LICENSED PROFESSIONAL ENGINEER — LESLIE E. ROBERTSON — No. 34960 — UNIVERSITY OF THE STATE OF NEW YORK

DESIGNED

DRAWN: T. Terrelonge

REVIEWED

9-AB20-7.4