SKILLING, HELLE, CHRISTIANSEN, ROBERTSON — Structural & Civil Engineers

PROJECT THE WORLD TRADE [illegible]


SKILLING HELLE CHRISTIANSEN ROBERTSON — Structural & Civil Engineers

TITLE PROJECT — FLOOR-FIT CONNECTION DETAILS

DATE [illegible] — PREPARED BY [illegible] — APPROVED

Sheet No. — DATE 12/21/70

REVISIONS

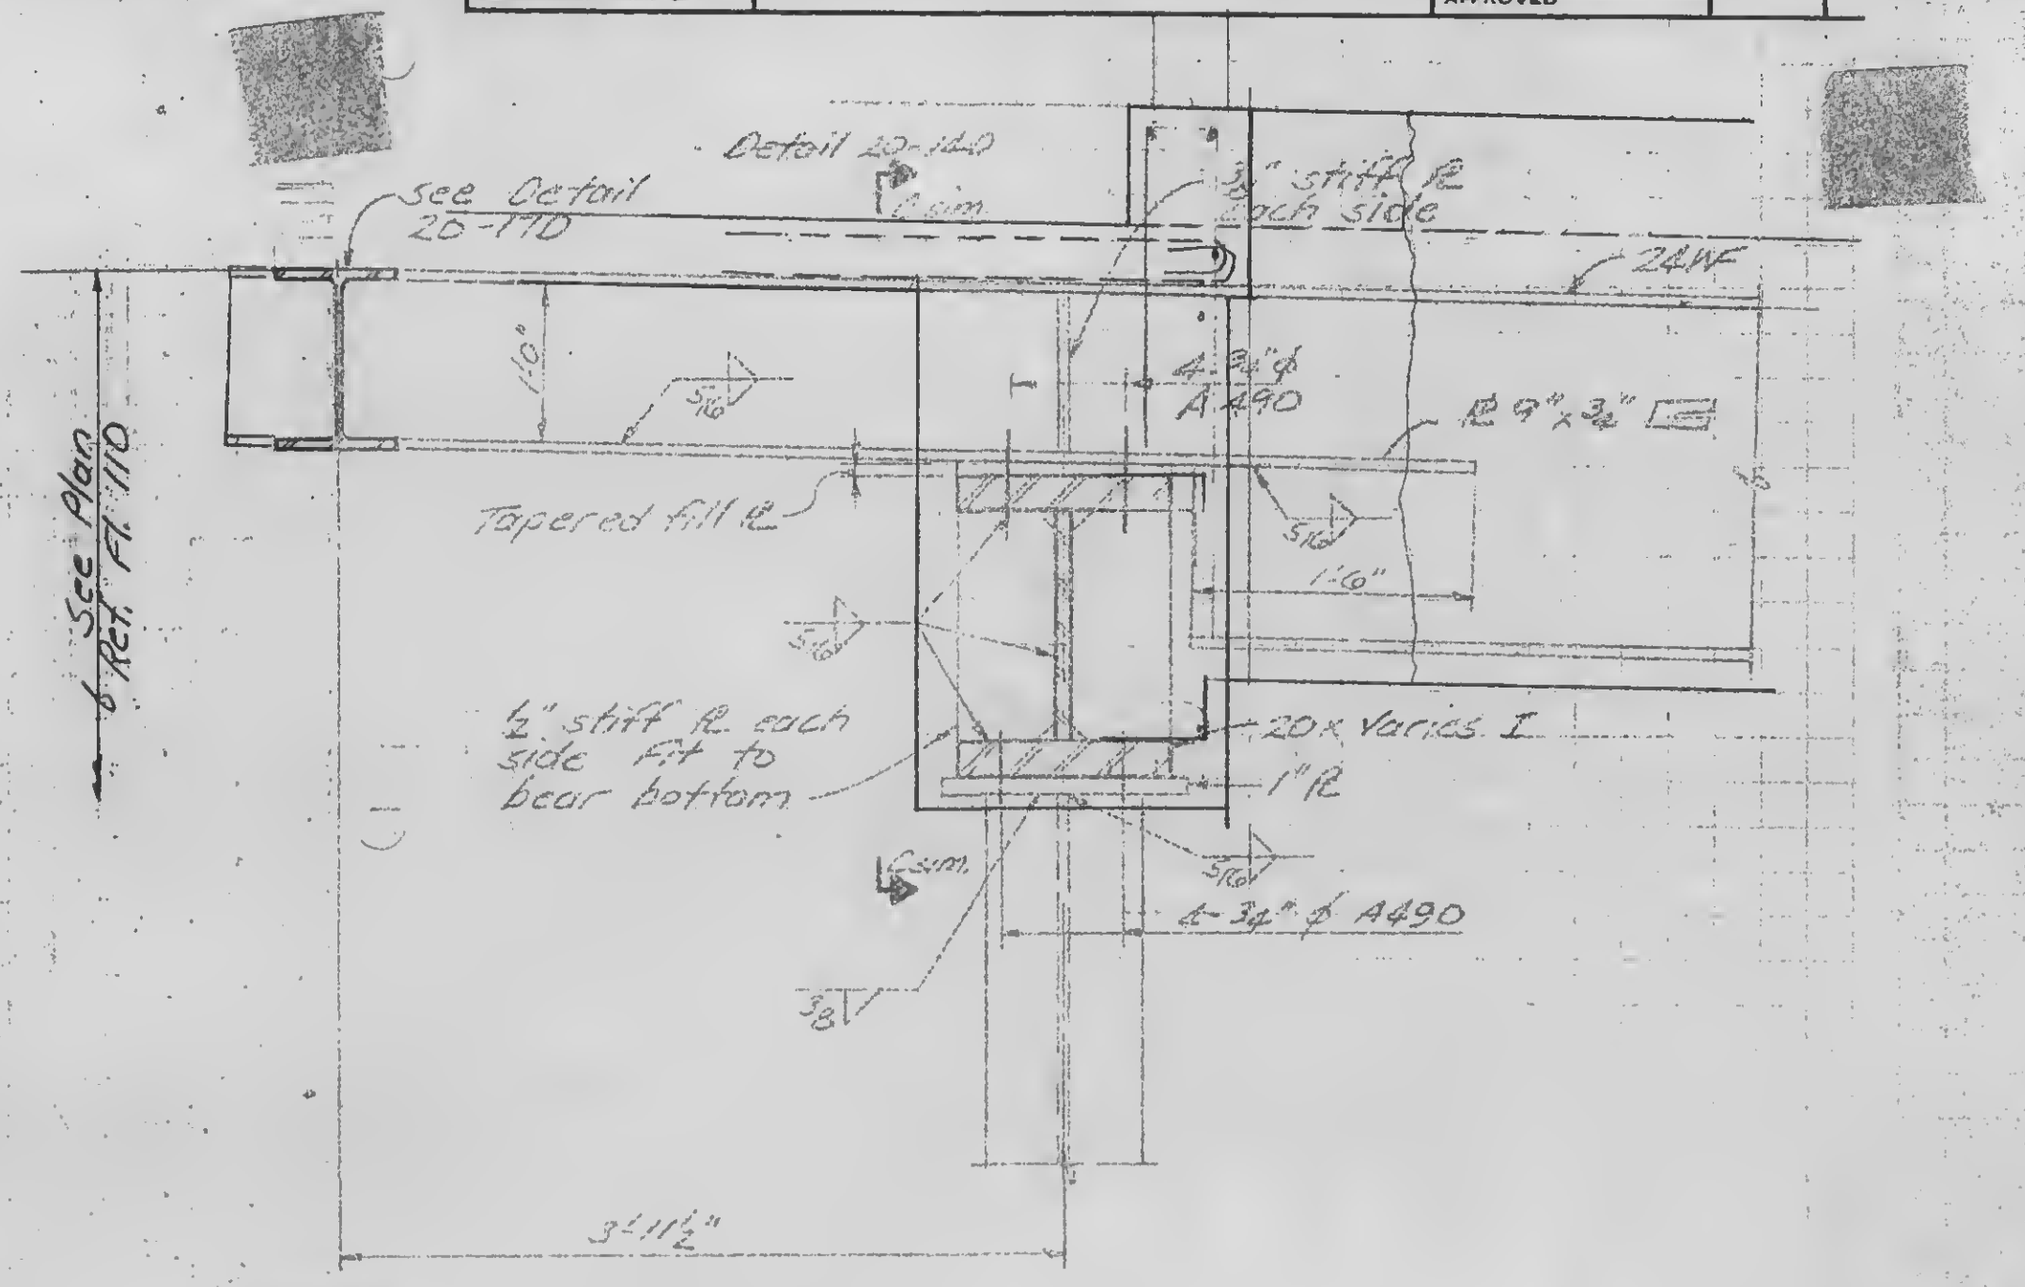

Detail 20-14E

LICENSED PROFESSIONAL ENGINEER LESLIE E. ROBERTSON NO. 34360 UNIVERSITY OF THE STATE OF NEW YORK

SIGNED

DRAWN J. Adams

REVIEWED

9-520-14.3