KELLING, HELLE, CHRISTIANSEN, ROBERTSON — Structural & Civil Engineers

PROJECT: THE WORLD TRADE CENTER | TITLE: FL. 107 PH CONNECTION DETAILS PH ROOF | DATE: 12/21/70

REVISIONS

3-5-71

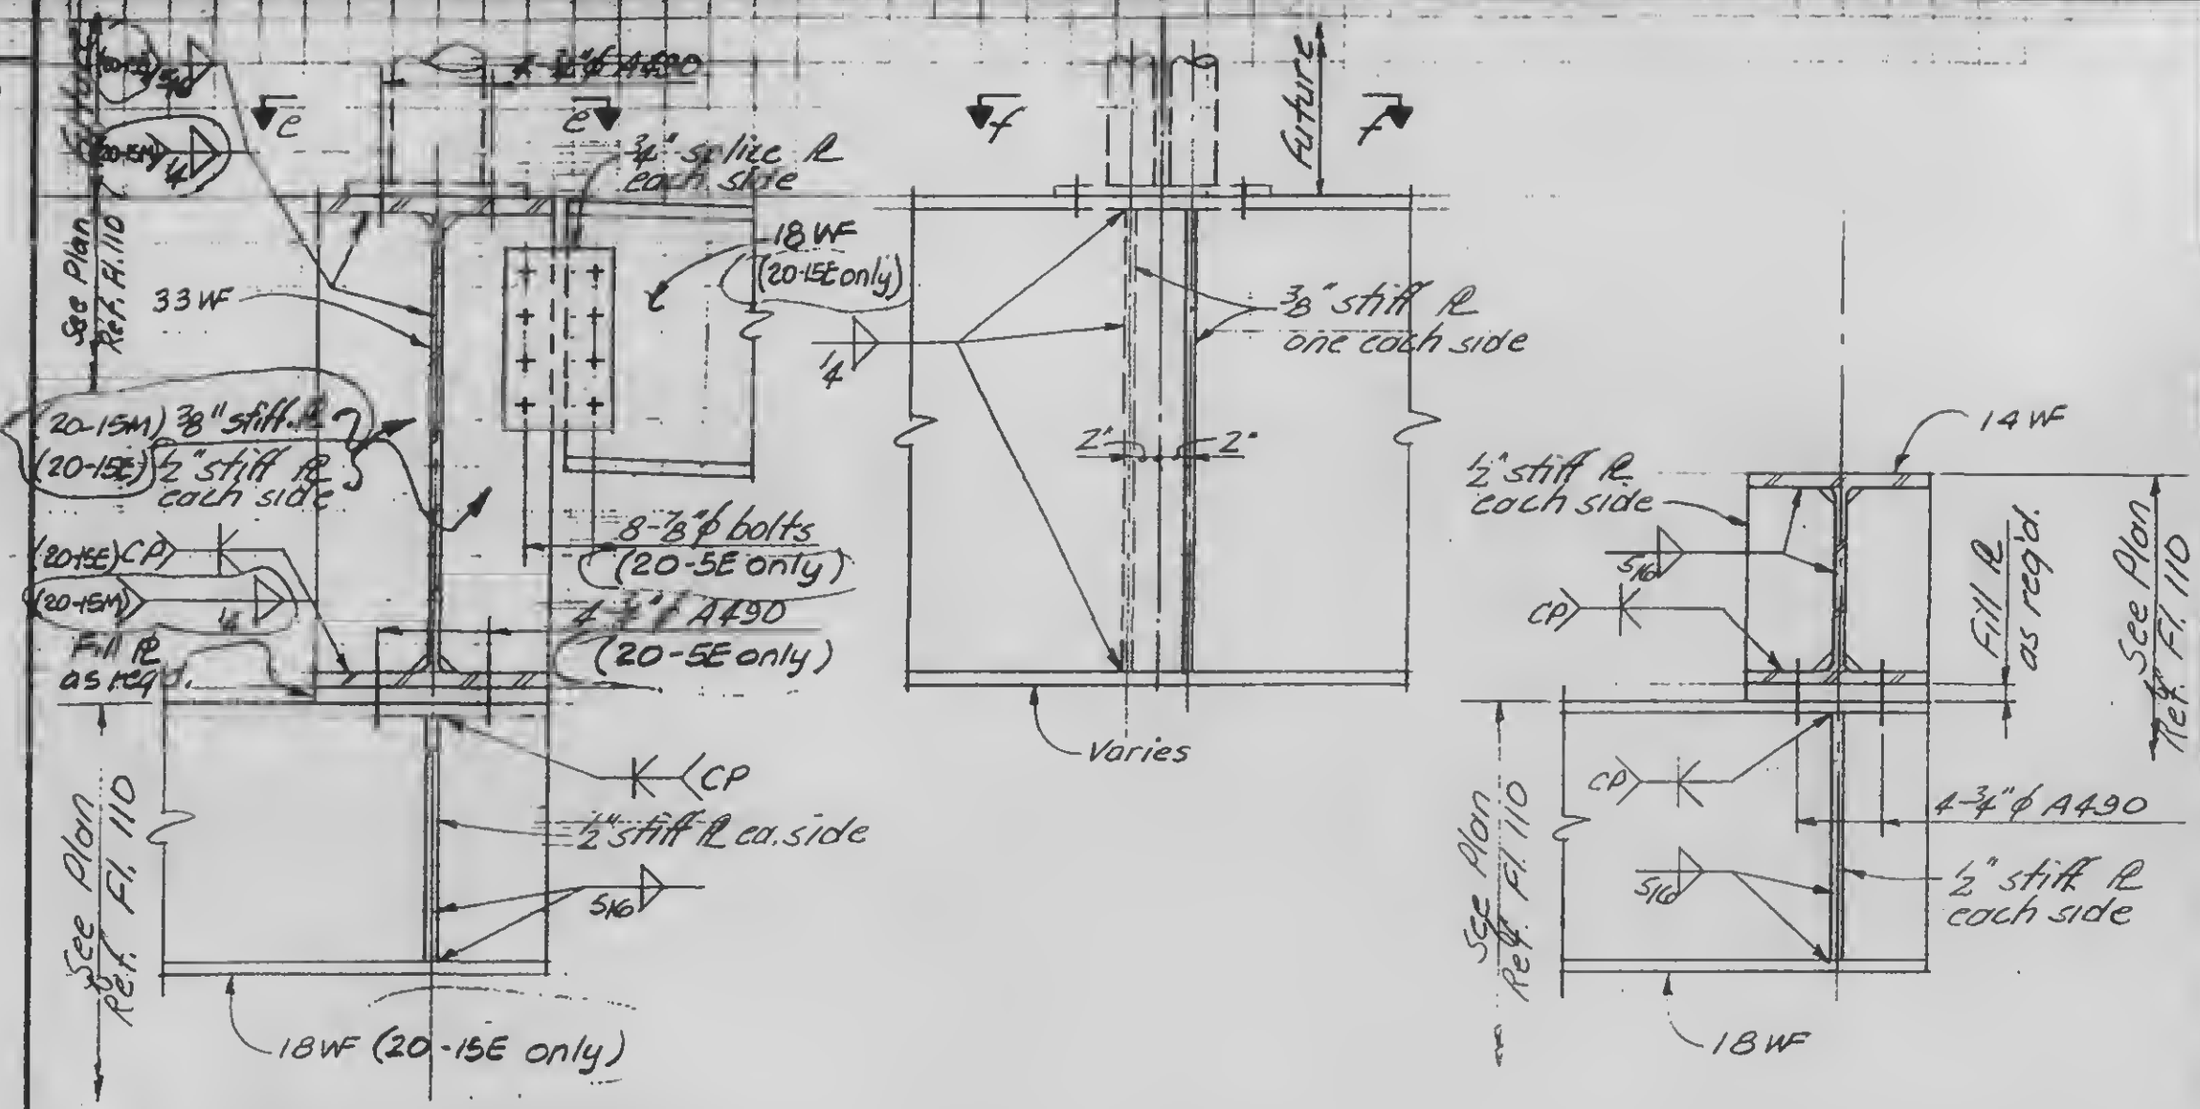

Detail 20-15E

Detail 20-15M as noted

Detail 20-15F

Detail 20-15G

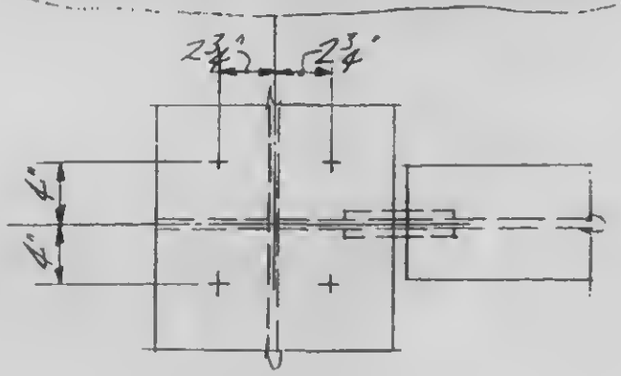

Section e-e

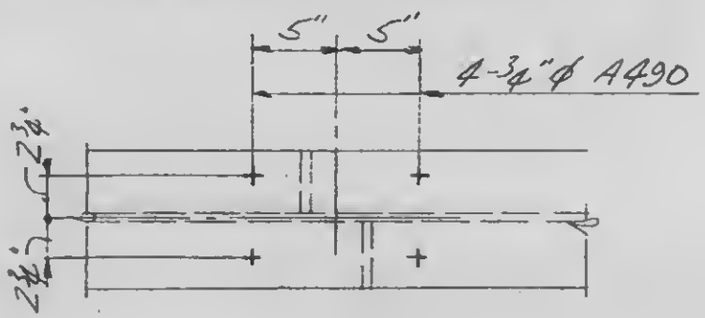

Section f-f

LICENSED PROFESSIONAL ENGINEER
LESLIE E. ROBERTSON
No 34360
UNIVERSITY OF THE STATE OF NEW YORK

DESIGNED: W. BREWER

DRAWN: F. FRANQUI

REVIEWED

9-B20-15.2