SKILLING, HELLE, CHRISTIANSEN, ROBERTSON — Structural & Civil Engineers

PROJECT: THE WORLD TRADE CENTER | TITLE: FL 107 PH CONNECTION DETAILS - PH ROOF | DATE: 12/21/70

REVISIONS

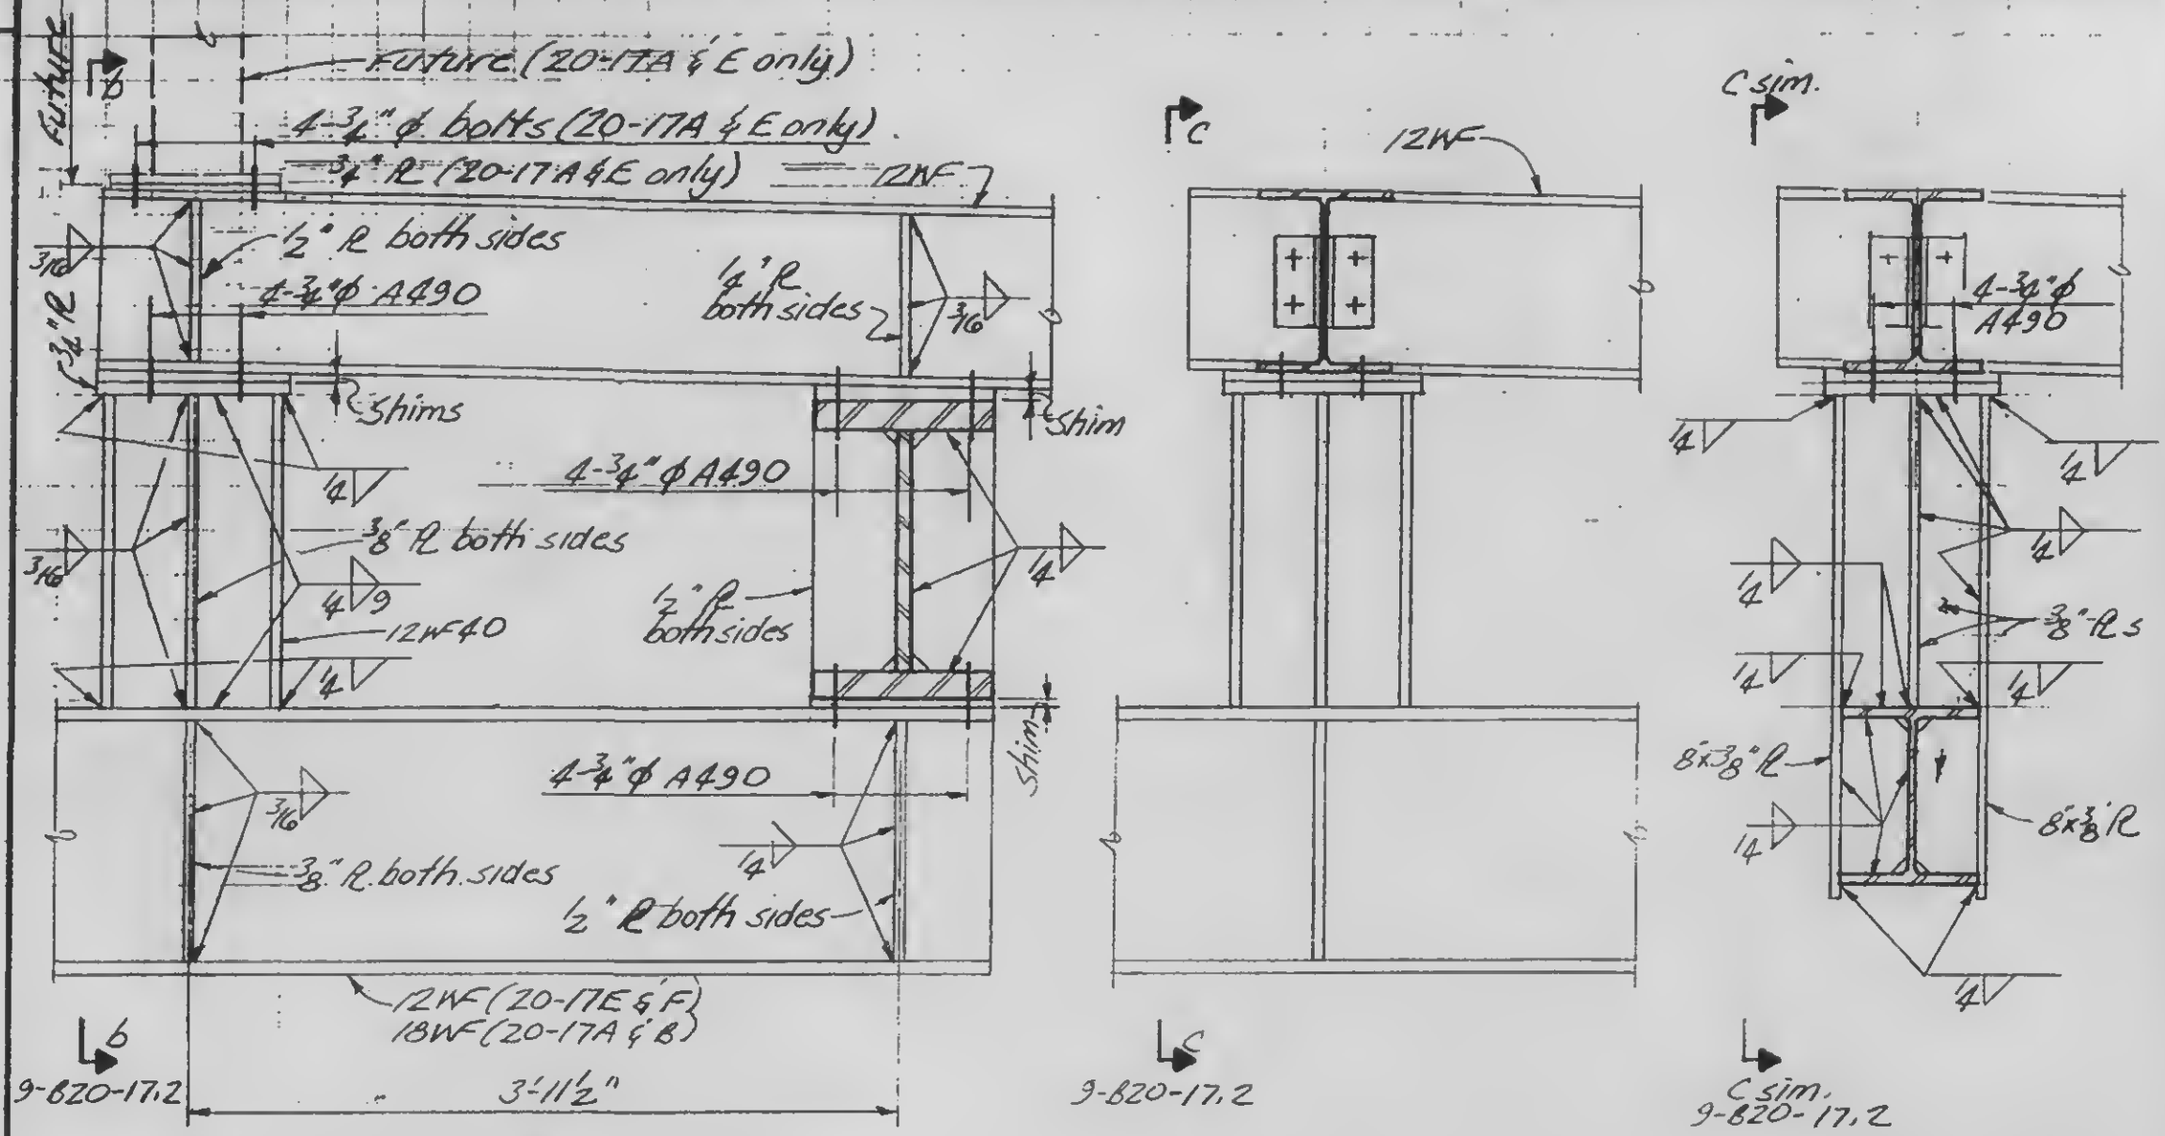

Detail 20-17A & E as noted
Detail 20-17B & F

Detail 20-17C
Note: For balance of detail and information not shown see Det. 20-17B

Detail 20-17D
Note: For balance of detail see 20-14E

LICENSED PROFESSIONAL ENGINEER
LESLIE E. ROBERTSON
No. 34360
UNIVERSITY OF THE STATE OF NEW YORK

DESIGNED

DRAWN
Adams

REVIEWED

9-B20-17.1