WORTHINGTON, SKILLING, HELLE & JACKSON — Civil & Structural Engineers

PROJECT: THE WORLD TRADE CENTER


TITLE: COLUMN SCHEDULE

DATE: 5-15-67

REVISIONS
10-20-67
11-8-67
4-7-72

	K29-51	K29-52	K29-53
El. 332'			
	14 WF 74	14 WF 74	14 WF 74
El. 310'	El. 307'-10"	El. 309'-3"	El. 309'-3"
El. 294'			
El. 284'			
El. 274'			
El. 264'			
El. 253			
Top of base Pl at El. 241'			
Base Plate			

(See detail on dwg. 10-JK2-31)

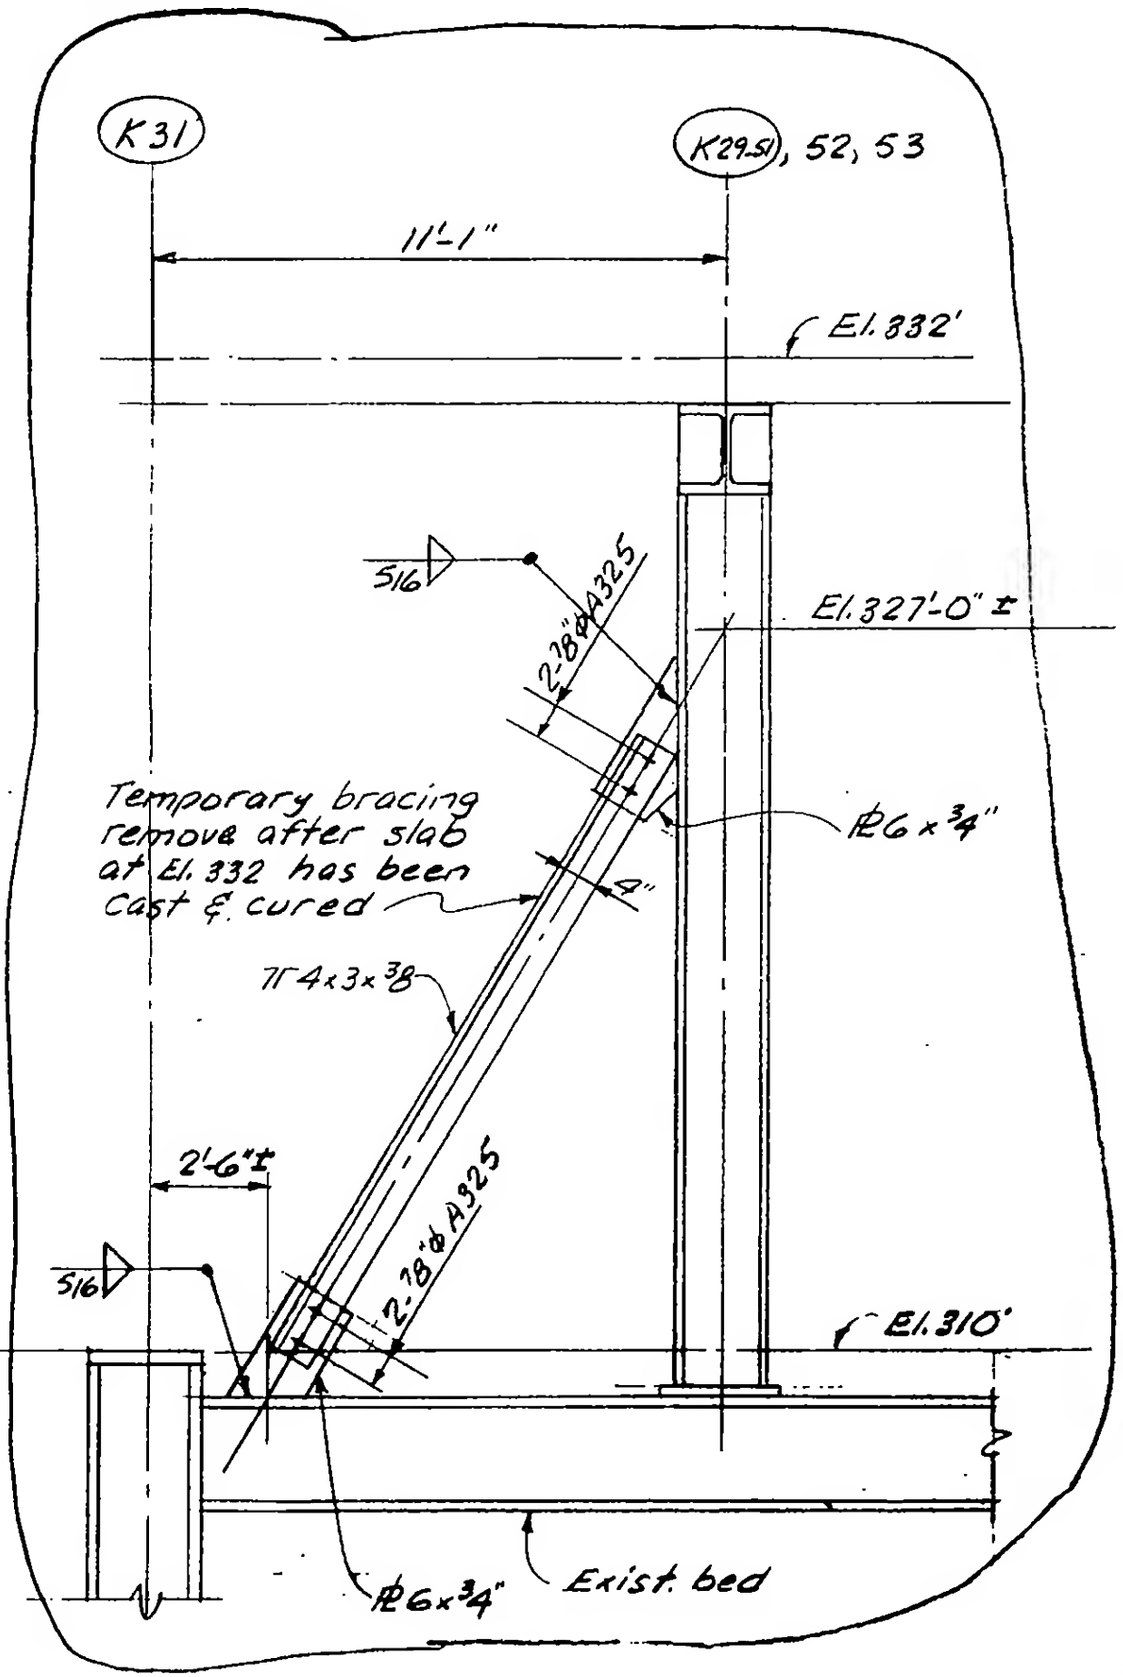

LICENSED PROFESSIONAL ENGINEER
LESLIE E. ROBERTSON
No. 34360
UNIVERSITY OF THE STATE OF NEW YORK

DRAWN
S.C.
Reviewed

10-K1-205