
WORTHINGTON, SKILLING, HELLE & JACKSON — Civil & Structural Engineers

PROJECT: THE WORLD TRADE CENTER | TITLE: COLUMN SCHEDULE | DATE: 5-15-67

REVISIONS
12-17-68
4-30-69

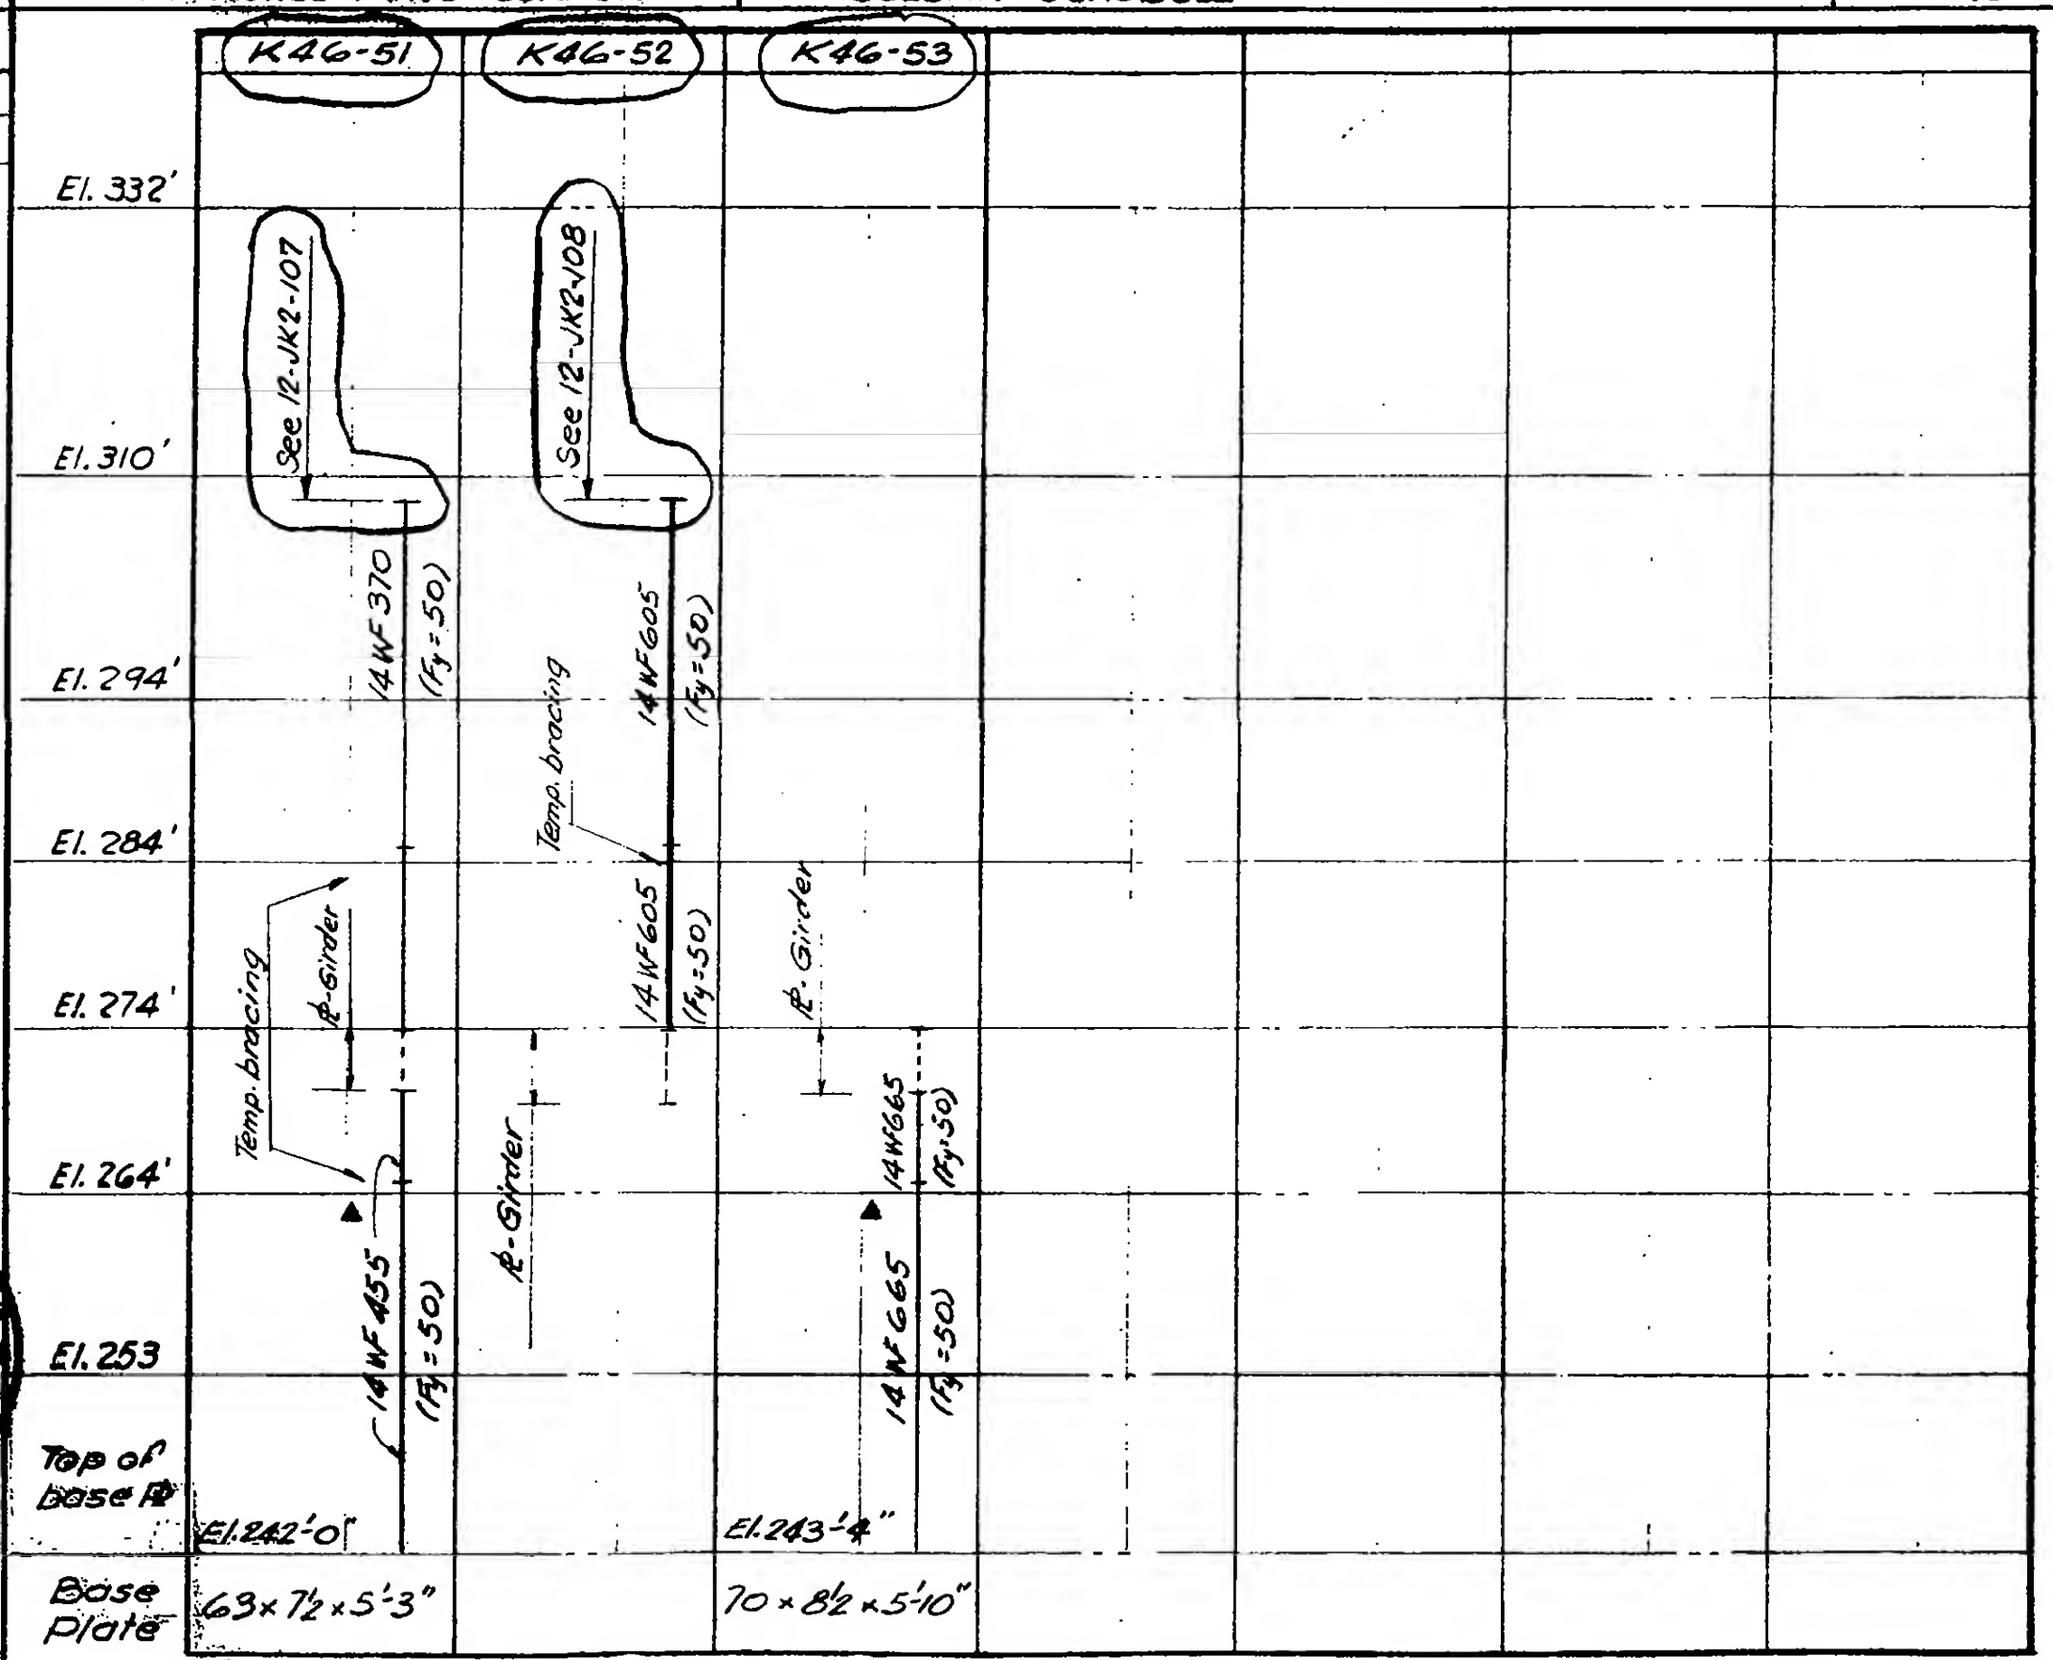

LICENSED PROFESSIONAL ENGINEER — LESLIE E. ROBERTSON — No. 9456O — UNIVERSITY OF THE STATE OF NEW YORK

DRAWN S.C.
REVIEWED

✱ Provide proper splice pls., bolt holes & finished col. top for future columns. Use upper col. one size smaller except as shown.
▲ See detail on 10-JK4-3 and 4.
■ Splice 3" above slab. See note on 10-JK2-2.
● See detail on 10-JK2-30.

10-K1-233