

SKILLING - HELLE - CHRISTIANSEN - ROBERTSON  Structural & Civil Engineers

PROJECT THE WORLD TRADE CENTER | TITLE COLUMN DETAILS | DATE 4-5-68

REVISIONS
5-1-68
6-7-68

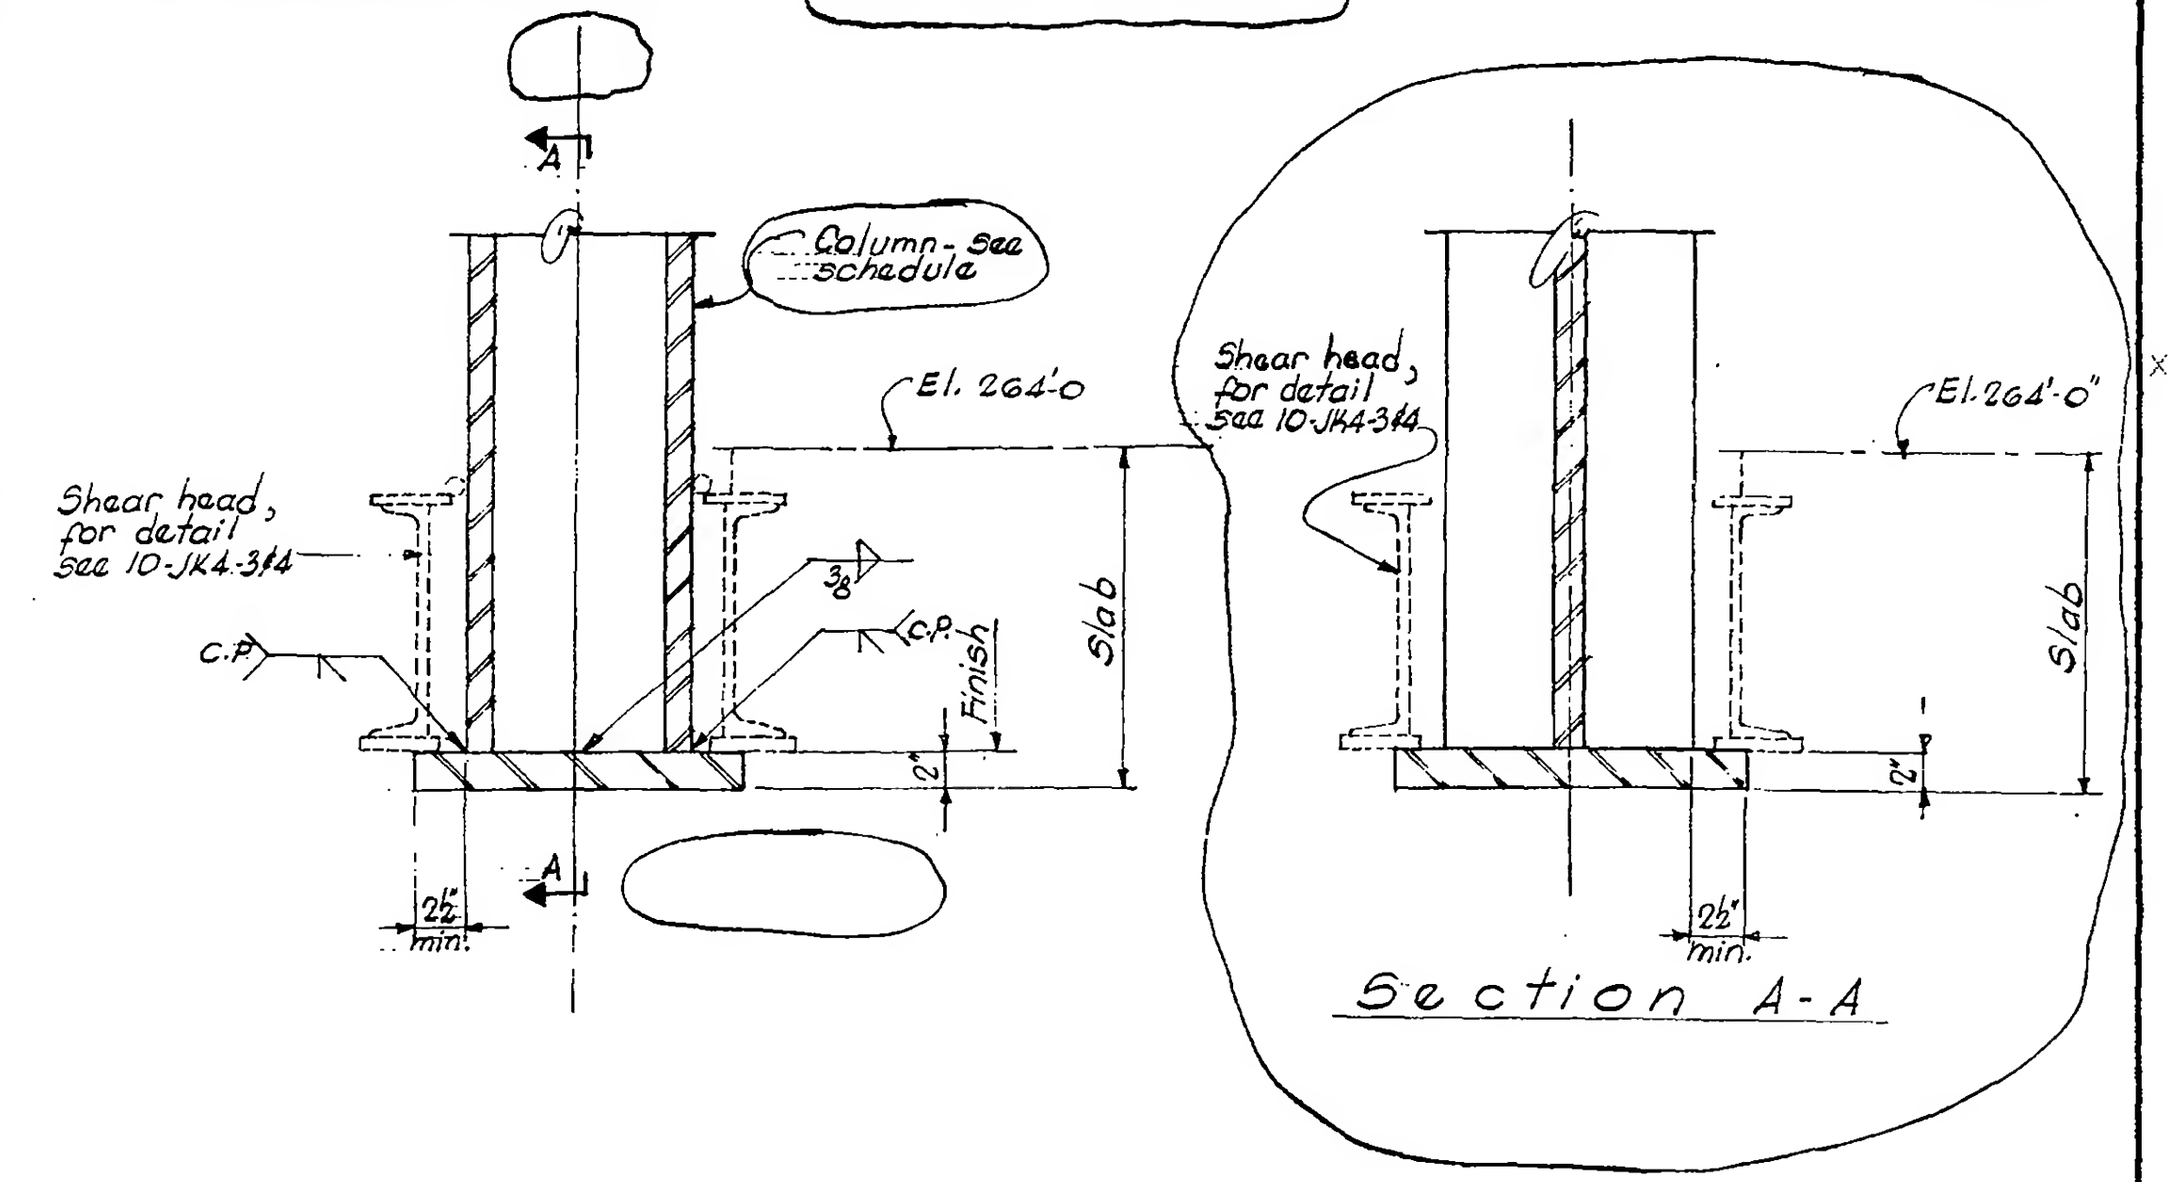


Section A-A

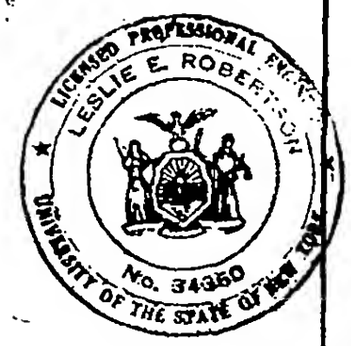


10-JK2-35