
SKILLING, HELLE, CHRISTIANSEN, ROBERTSON — Structural & Civil Engineers


PROJECT THE WORLD TRADE CENTER | TITLE COLUMN SPLICE DETAILS (J9-G) | DATE 1-8-69

REVISIONS

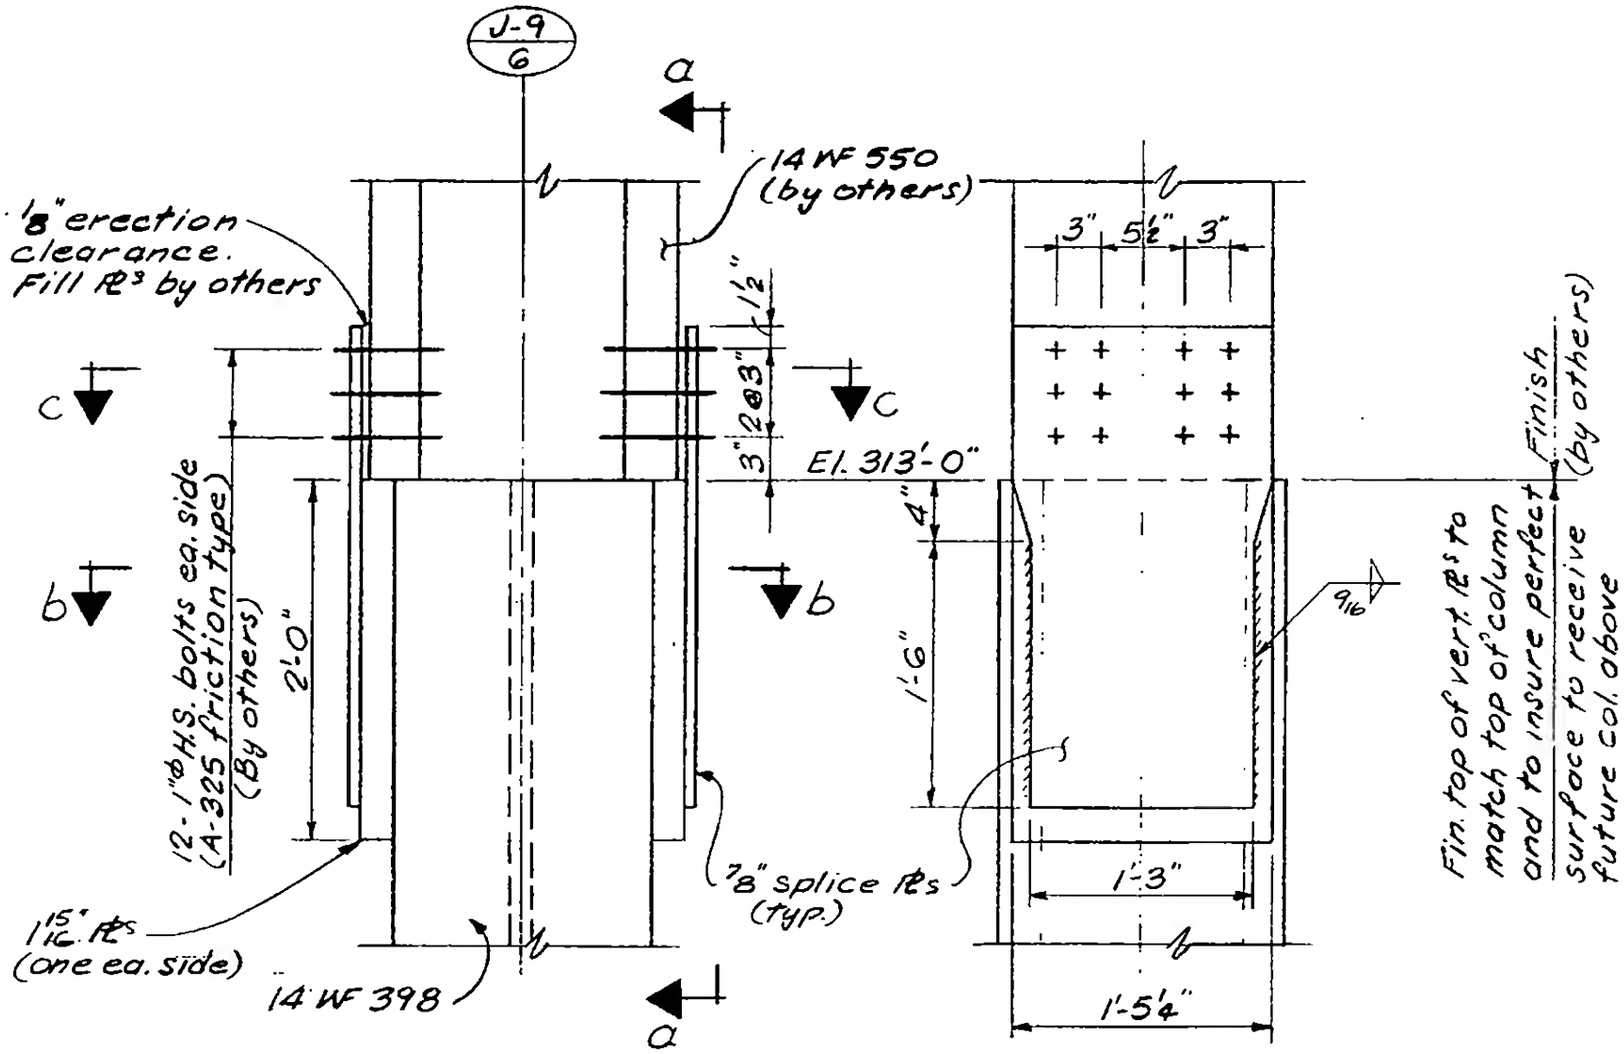


ELEVATION

Section a-a

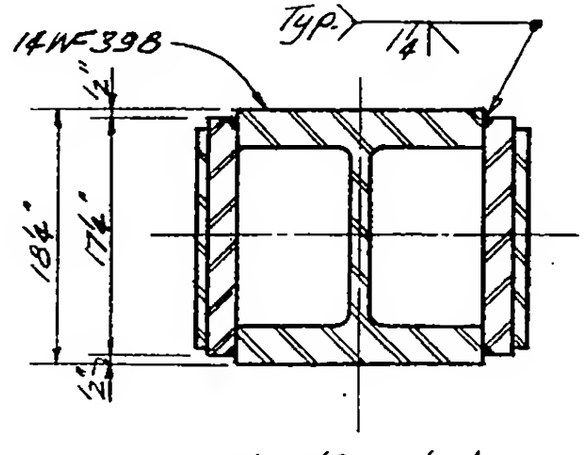

Section b-b

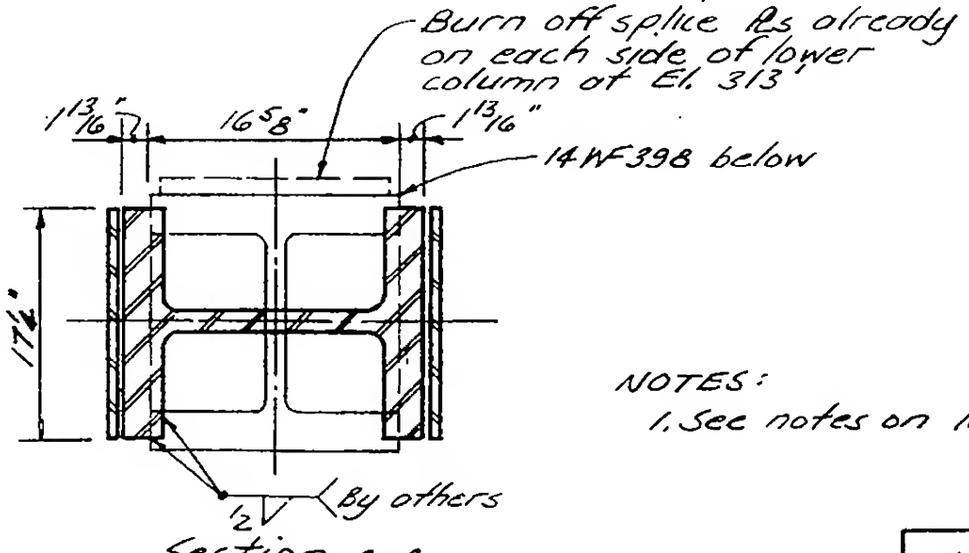

Section c-c

NOTES:
1. See notes on 10-JK2-36

LICENSED PROFESSIONAL ENGINEER LESLIE E. ROBERTSON

DESIGNED

DRAWN S.C.

REVIEWED E.L.

10-JK2-38A