
WORTHINGTON, SKILLING, HELLE & JACKSON Civil & Structural Engineers

PROJECT THE WORLD TRADE CENTER | TITLE COLUMN SCHEDULE | DATE 5-15-67

REVISIONS

5-1-68

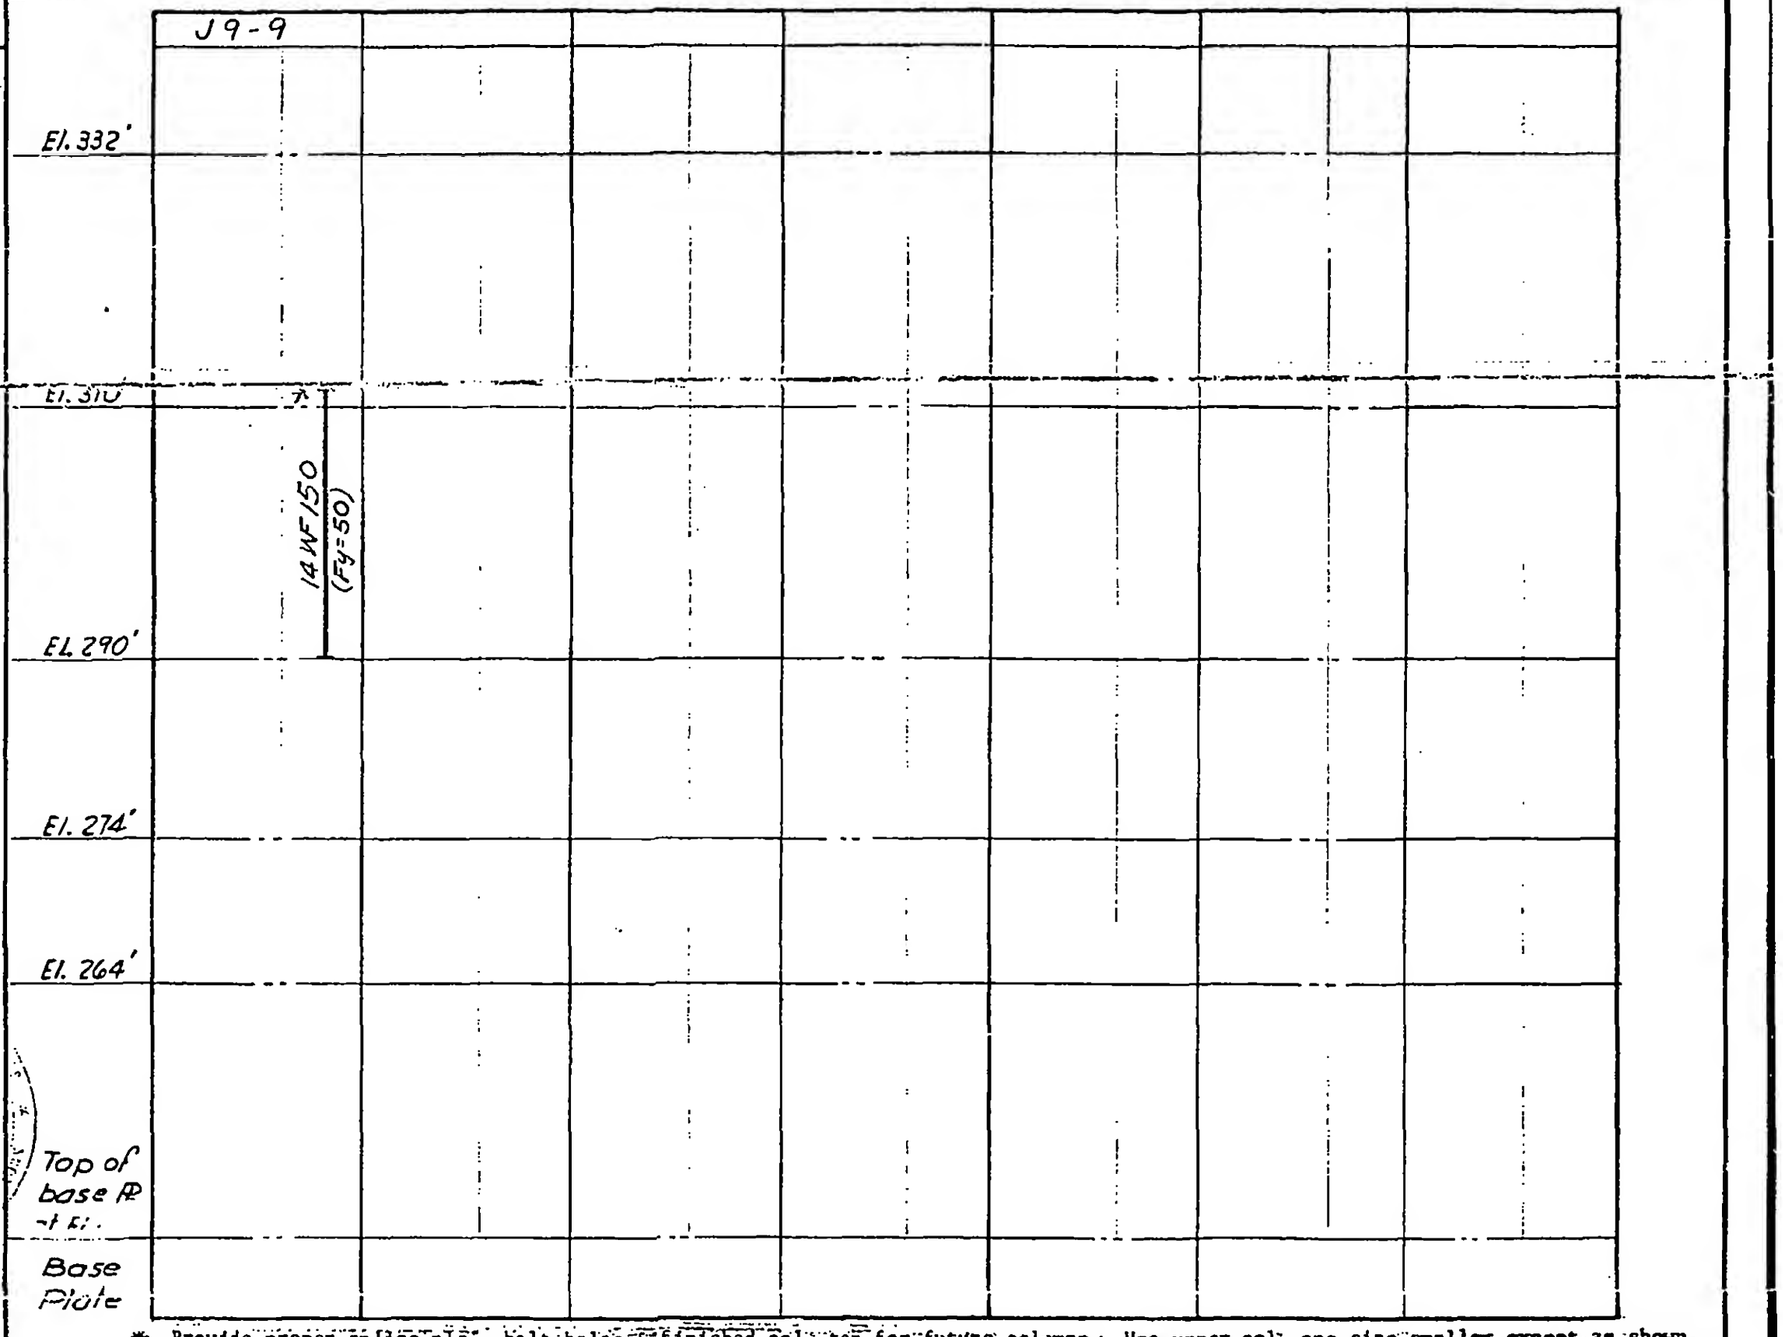

* Provide proper splice pls., bolt holes & finished col. top for future columns. Use upper col. one size smaller except as shown.
▲ See detail on 10-JK4-3 and 4..
■ Splice 3" above slab.. See note on 10-JK2-2.
● See detail on 10-JK2-30.

10-J1-45

LICENSED PROFESSIONAL ENGINEER LESLIE E. ... No. 54800 ... UNIVERSITY OF THE STATE OF NEW YORK

B