
WORTHINGTON, SKILLING, HELLE & JACKSON Civil & Structural Engineers

PROJECT THE WORLD TRADE CENTER | TITLE COLUMN SCHEDULE | DATE 5-15-67

REVISIONS

2-4-69

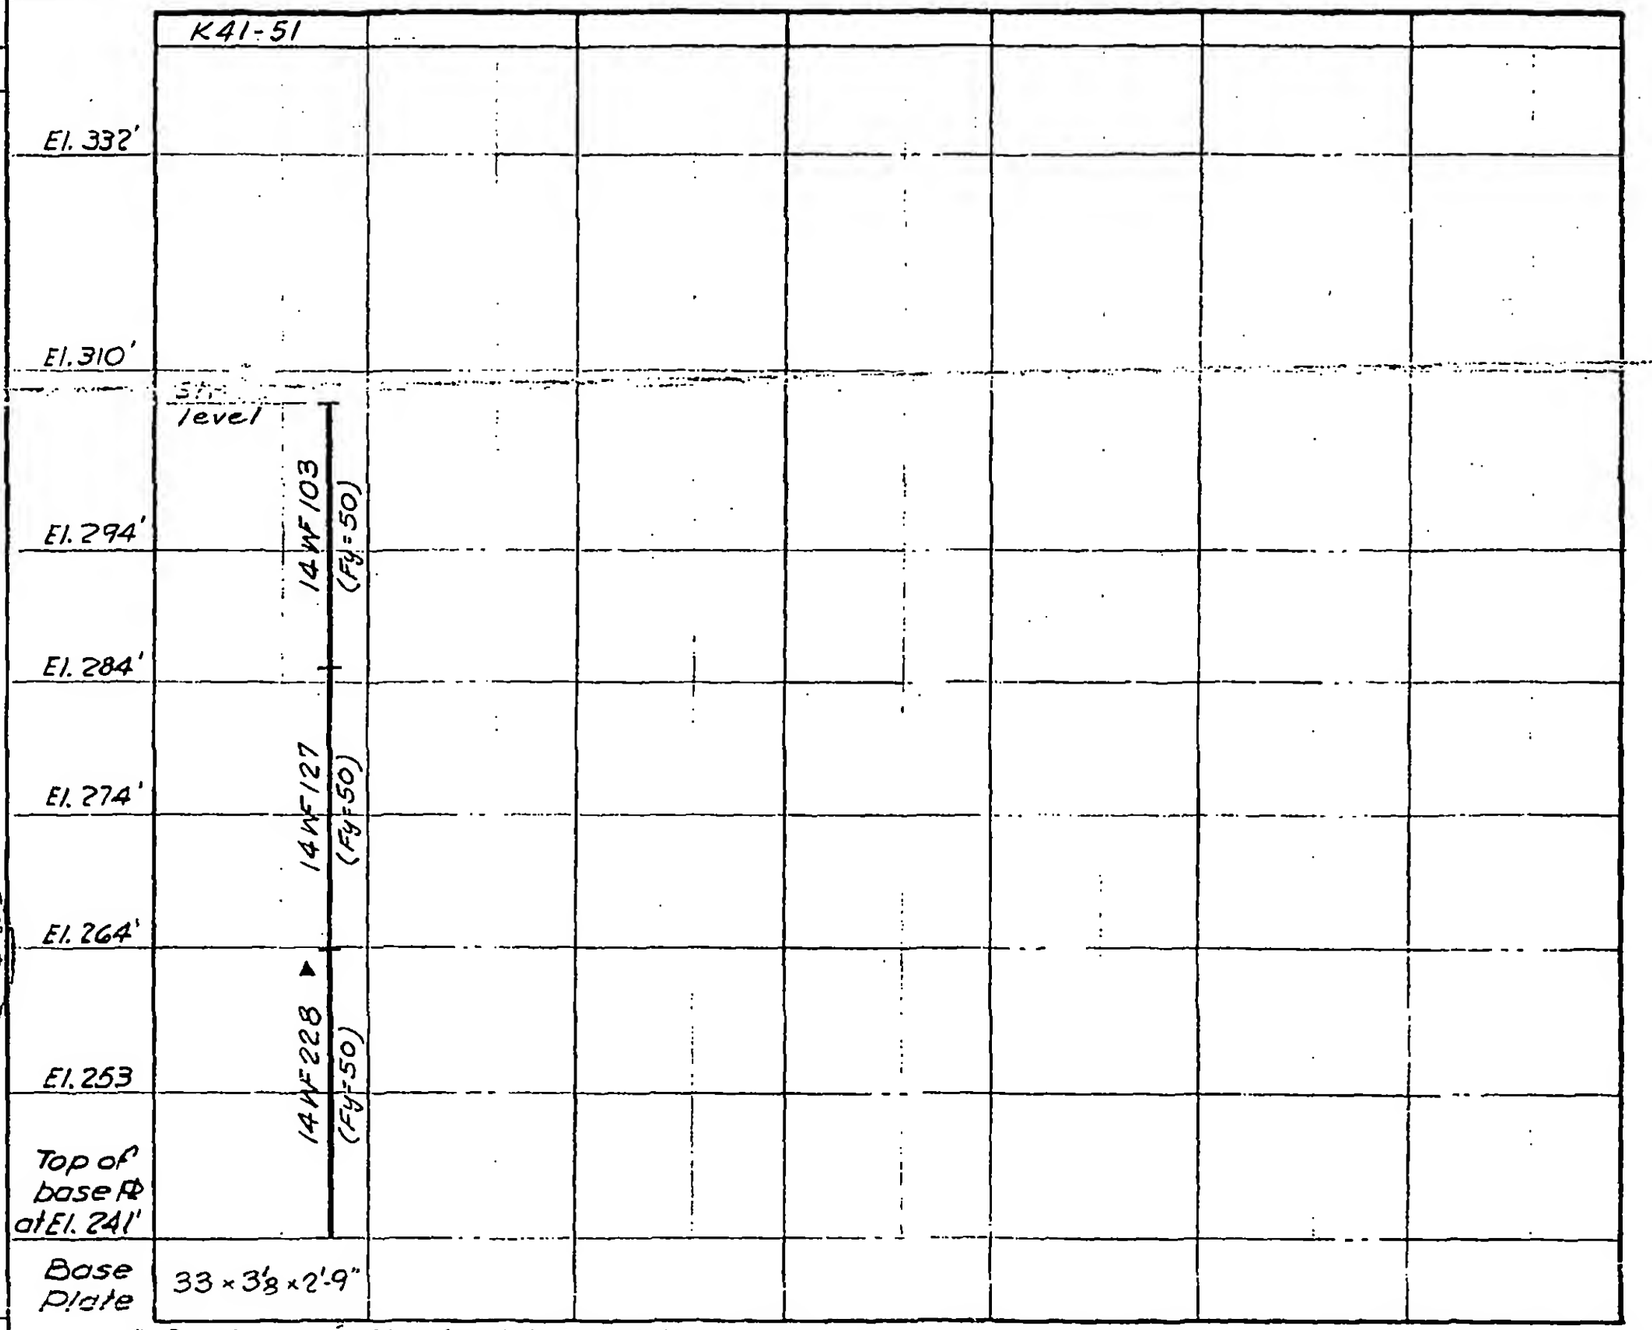

LICENSED PROFESSIONAL ENGINEER
LESLIE E. ROBERTSON
No. 34360
OF THE UNIVERSITY OF THE STATE OF NEW YORK

DRAWN S.C.

REVIEWED E.L.

✱ Provide proper splice pls., bolt holes & finished col. top for future columns. Use upper col. one size smaller except as shown.
▲ See detail on 10-JK4-3 and 4.
■ Splice 3" above slab. See note on 10-JK2-2.
● See detail on 10-JK2-30.

10-K1-223