
SKILLING, HELLE, CHRISTIANSEN, ROBERTSON — Structural & Civil Engineers

PROJECT: THE WORLD TRADE CENTER | TITLE: DETAIL OF COLUMN CAP OVER COL. K44-1 | DATE: 8-10-70

REVISIONS

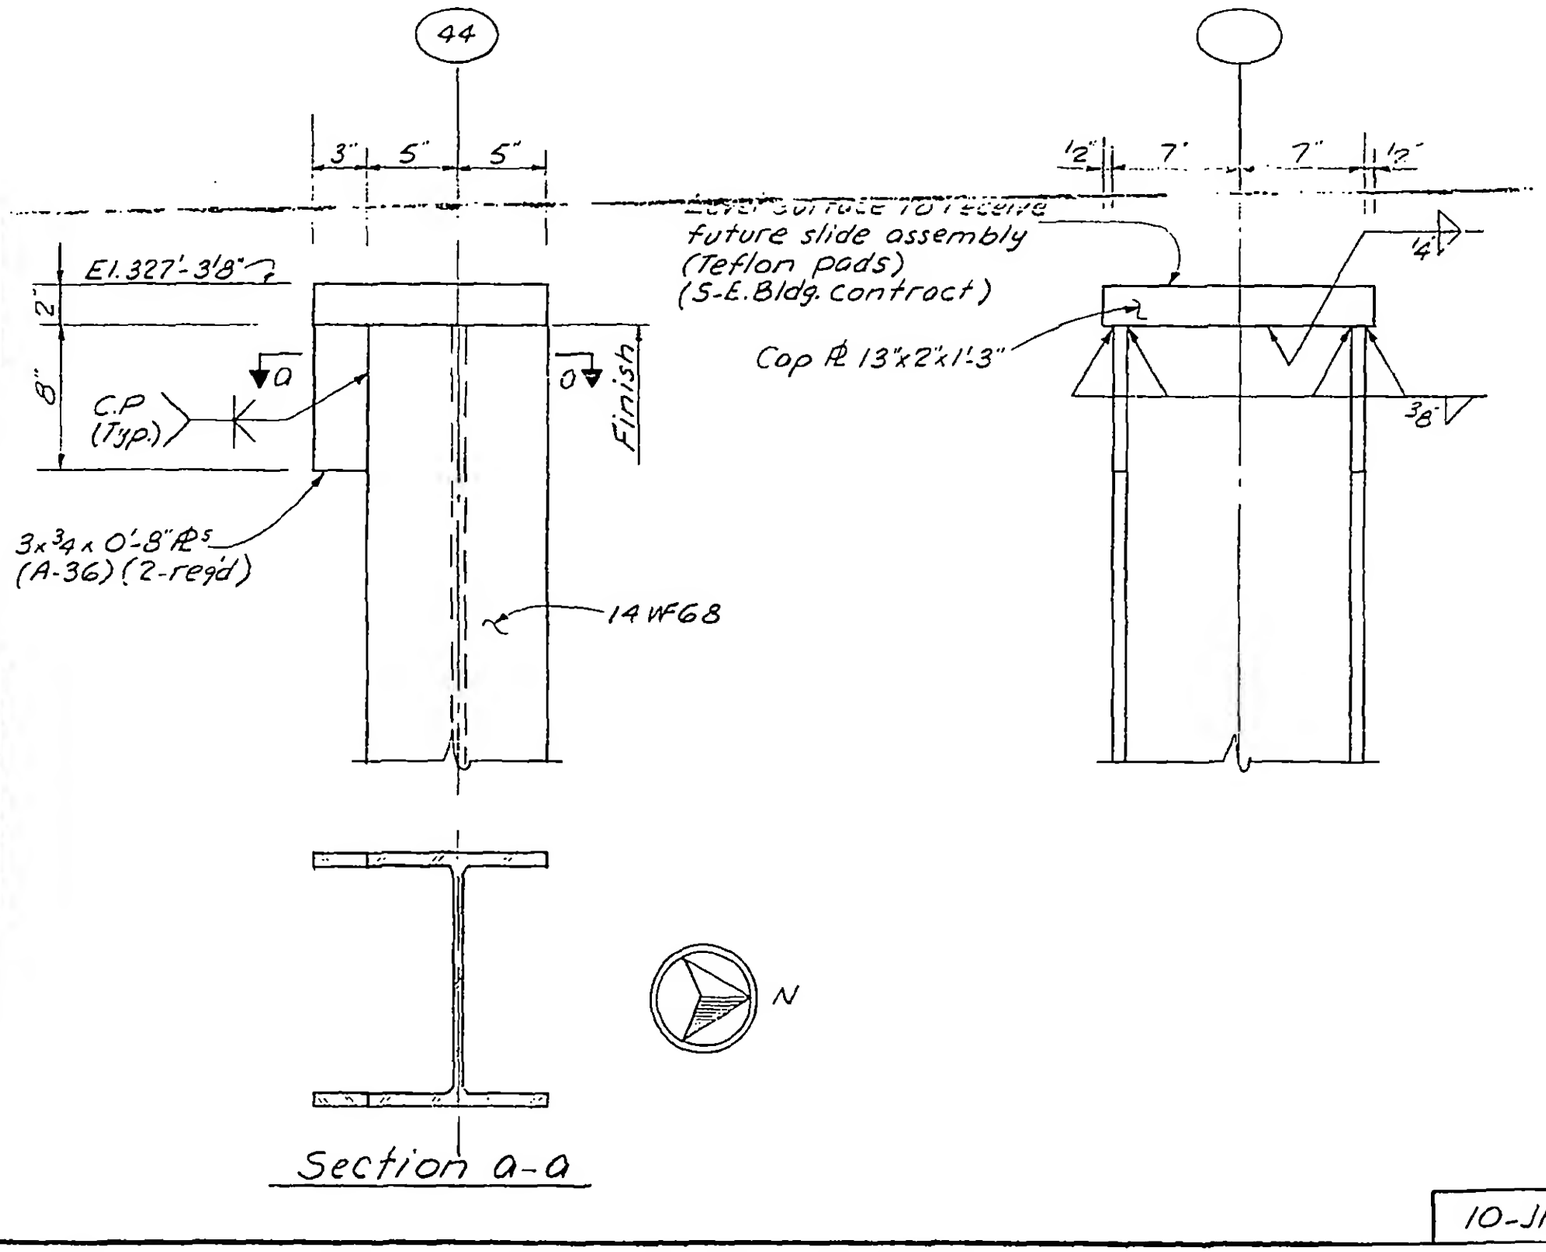

Section a-a

LICENSED PROFESSIONAL ENGINEER — LESLIE E. ROBERTSON — No 34360 — UNIVERSITY OF THE STATE OF NEW YORK

R

DESIGNED

DRAWN: A.L. FRANQUI

REVIEWED: E. LIU

10-JK2-43