
SKILLING - HELLE - CHRISTIANSEN - ROBERTSON Structural & Civil Engineers

PROJECT THE WORLD TRADE CENTER | TITLE TYPICAL COLUMN SHEAR-HEAD DETAIL AT EL. 264' | DATE 10-20-67

REVISIONS
11-8-67
11-24-67
2-16-68
6-7-68
6-28-68
1-20-69

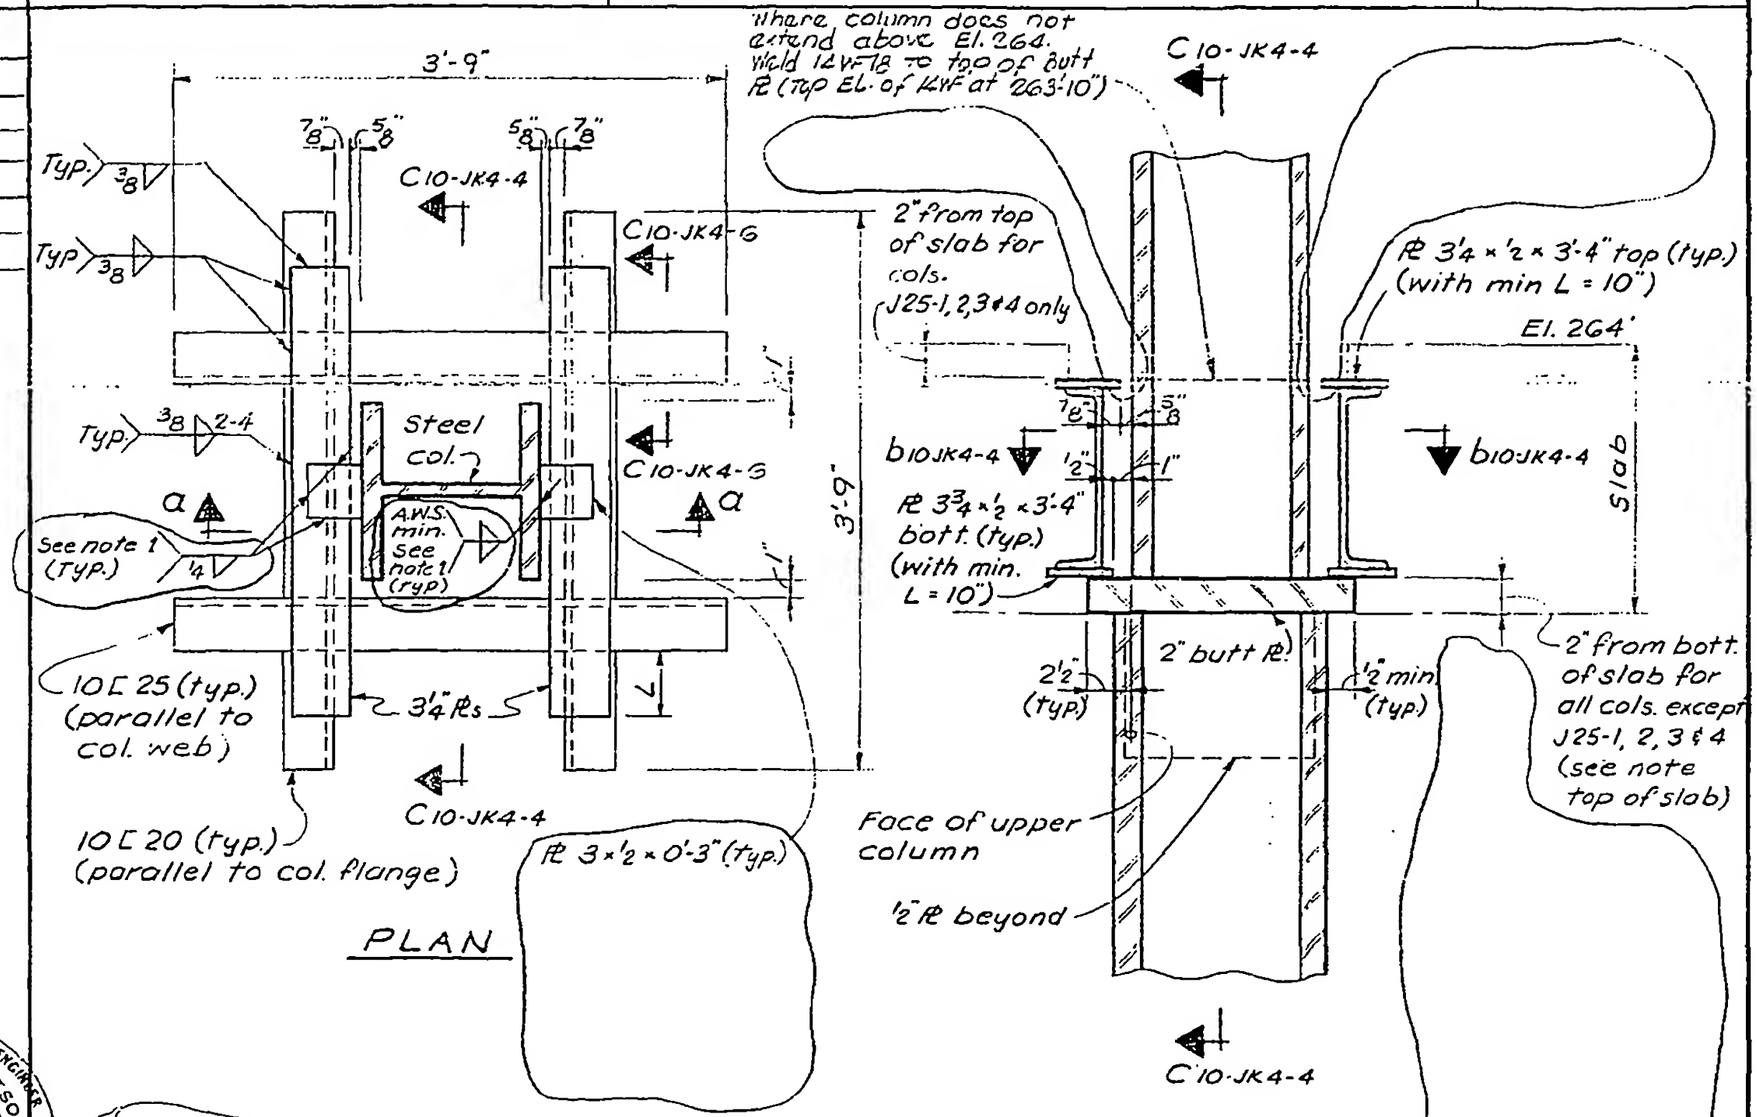

Notes:
1. Use field weld for columns already shipped out.

LICENSED PROFESSIONAL ENGINEER LESLIE E. ROBERTSON No. 34360 UNIVERSITY OF THE STATE OF NEW YORK

DRAWN S.C.

REVIEWED E.L.

10-JK4-3